



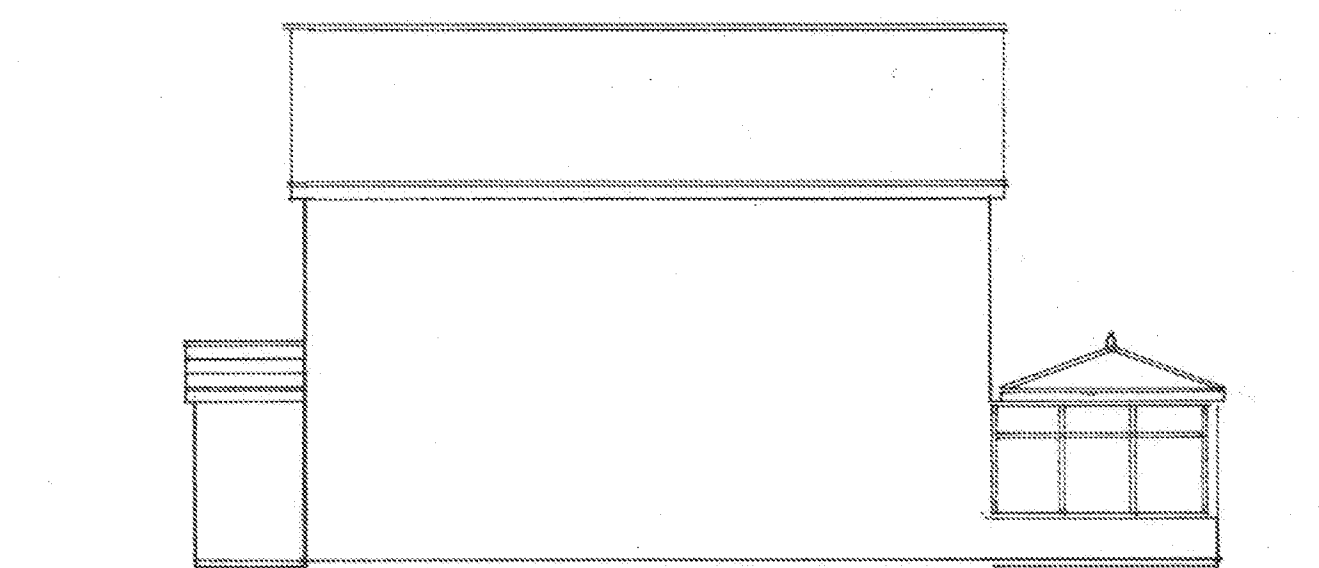

west

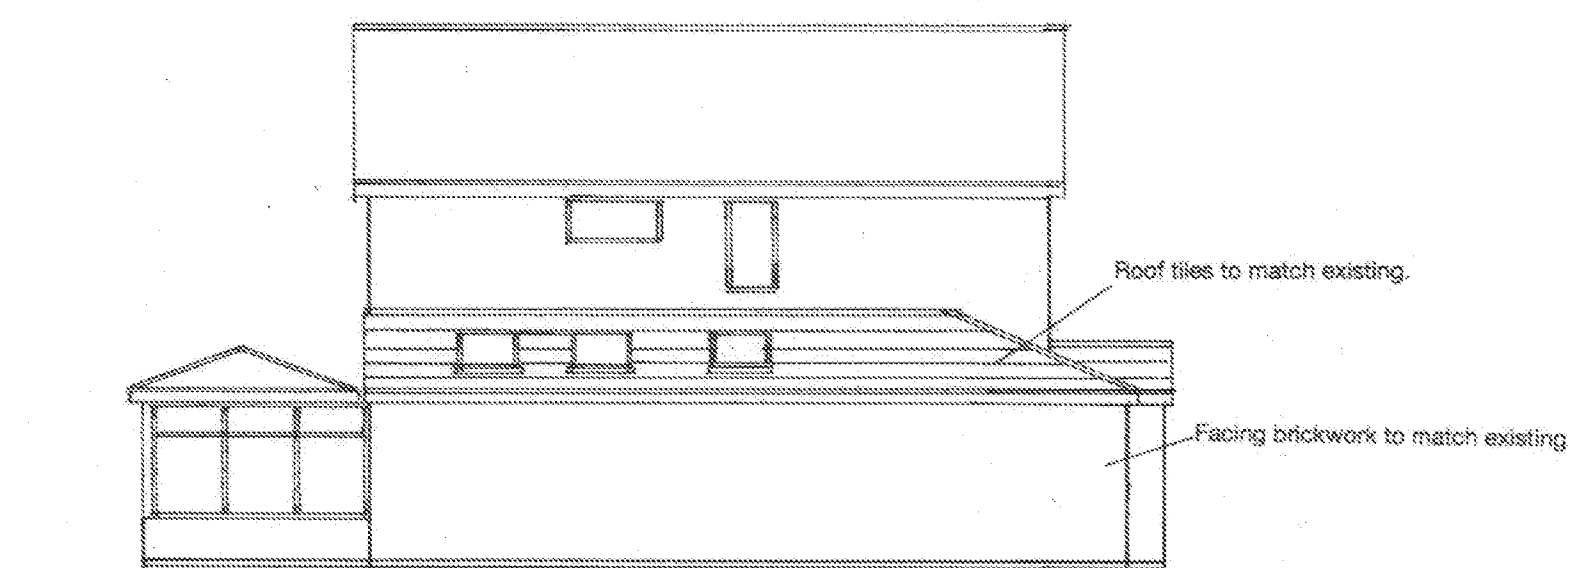

south  
1 : 100



east



north

sheet 2 of 3

Proposed

PROPOSED SINGLE STOREY EXTENSION AT 36, BURSLEDON CLOSE, FELPHAM  
FOR MR. & MRS. R. ARNELL-SMITH

Bryan Butcher  
Rainbow Cottage  
Nyetimber Lane  
Bognor Regis PO21 3JX  
01243 266871  
07973 233442  
bryan.butcher@btinternet.com  
www.bryanbutcher.com