



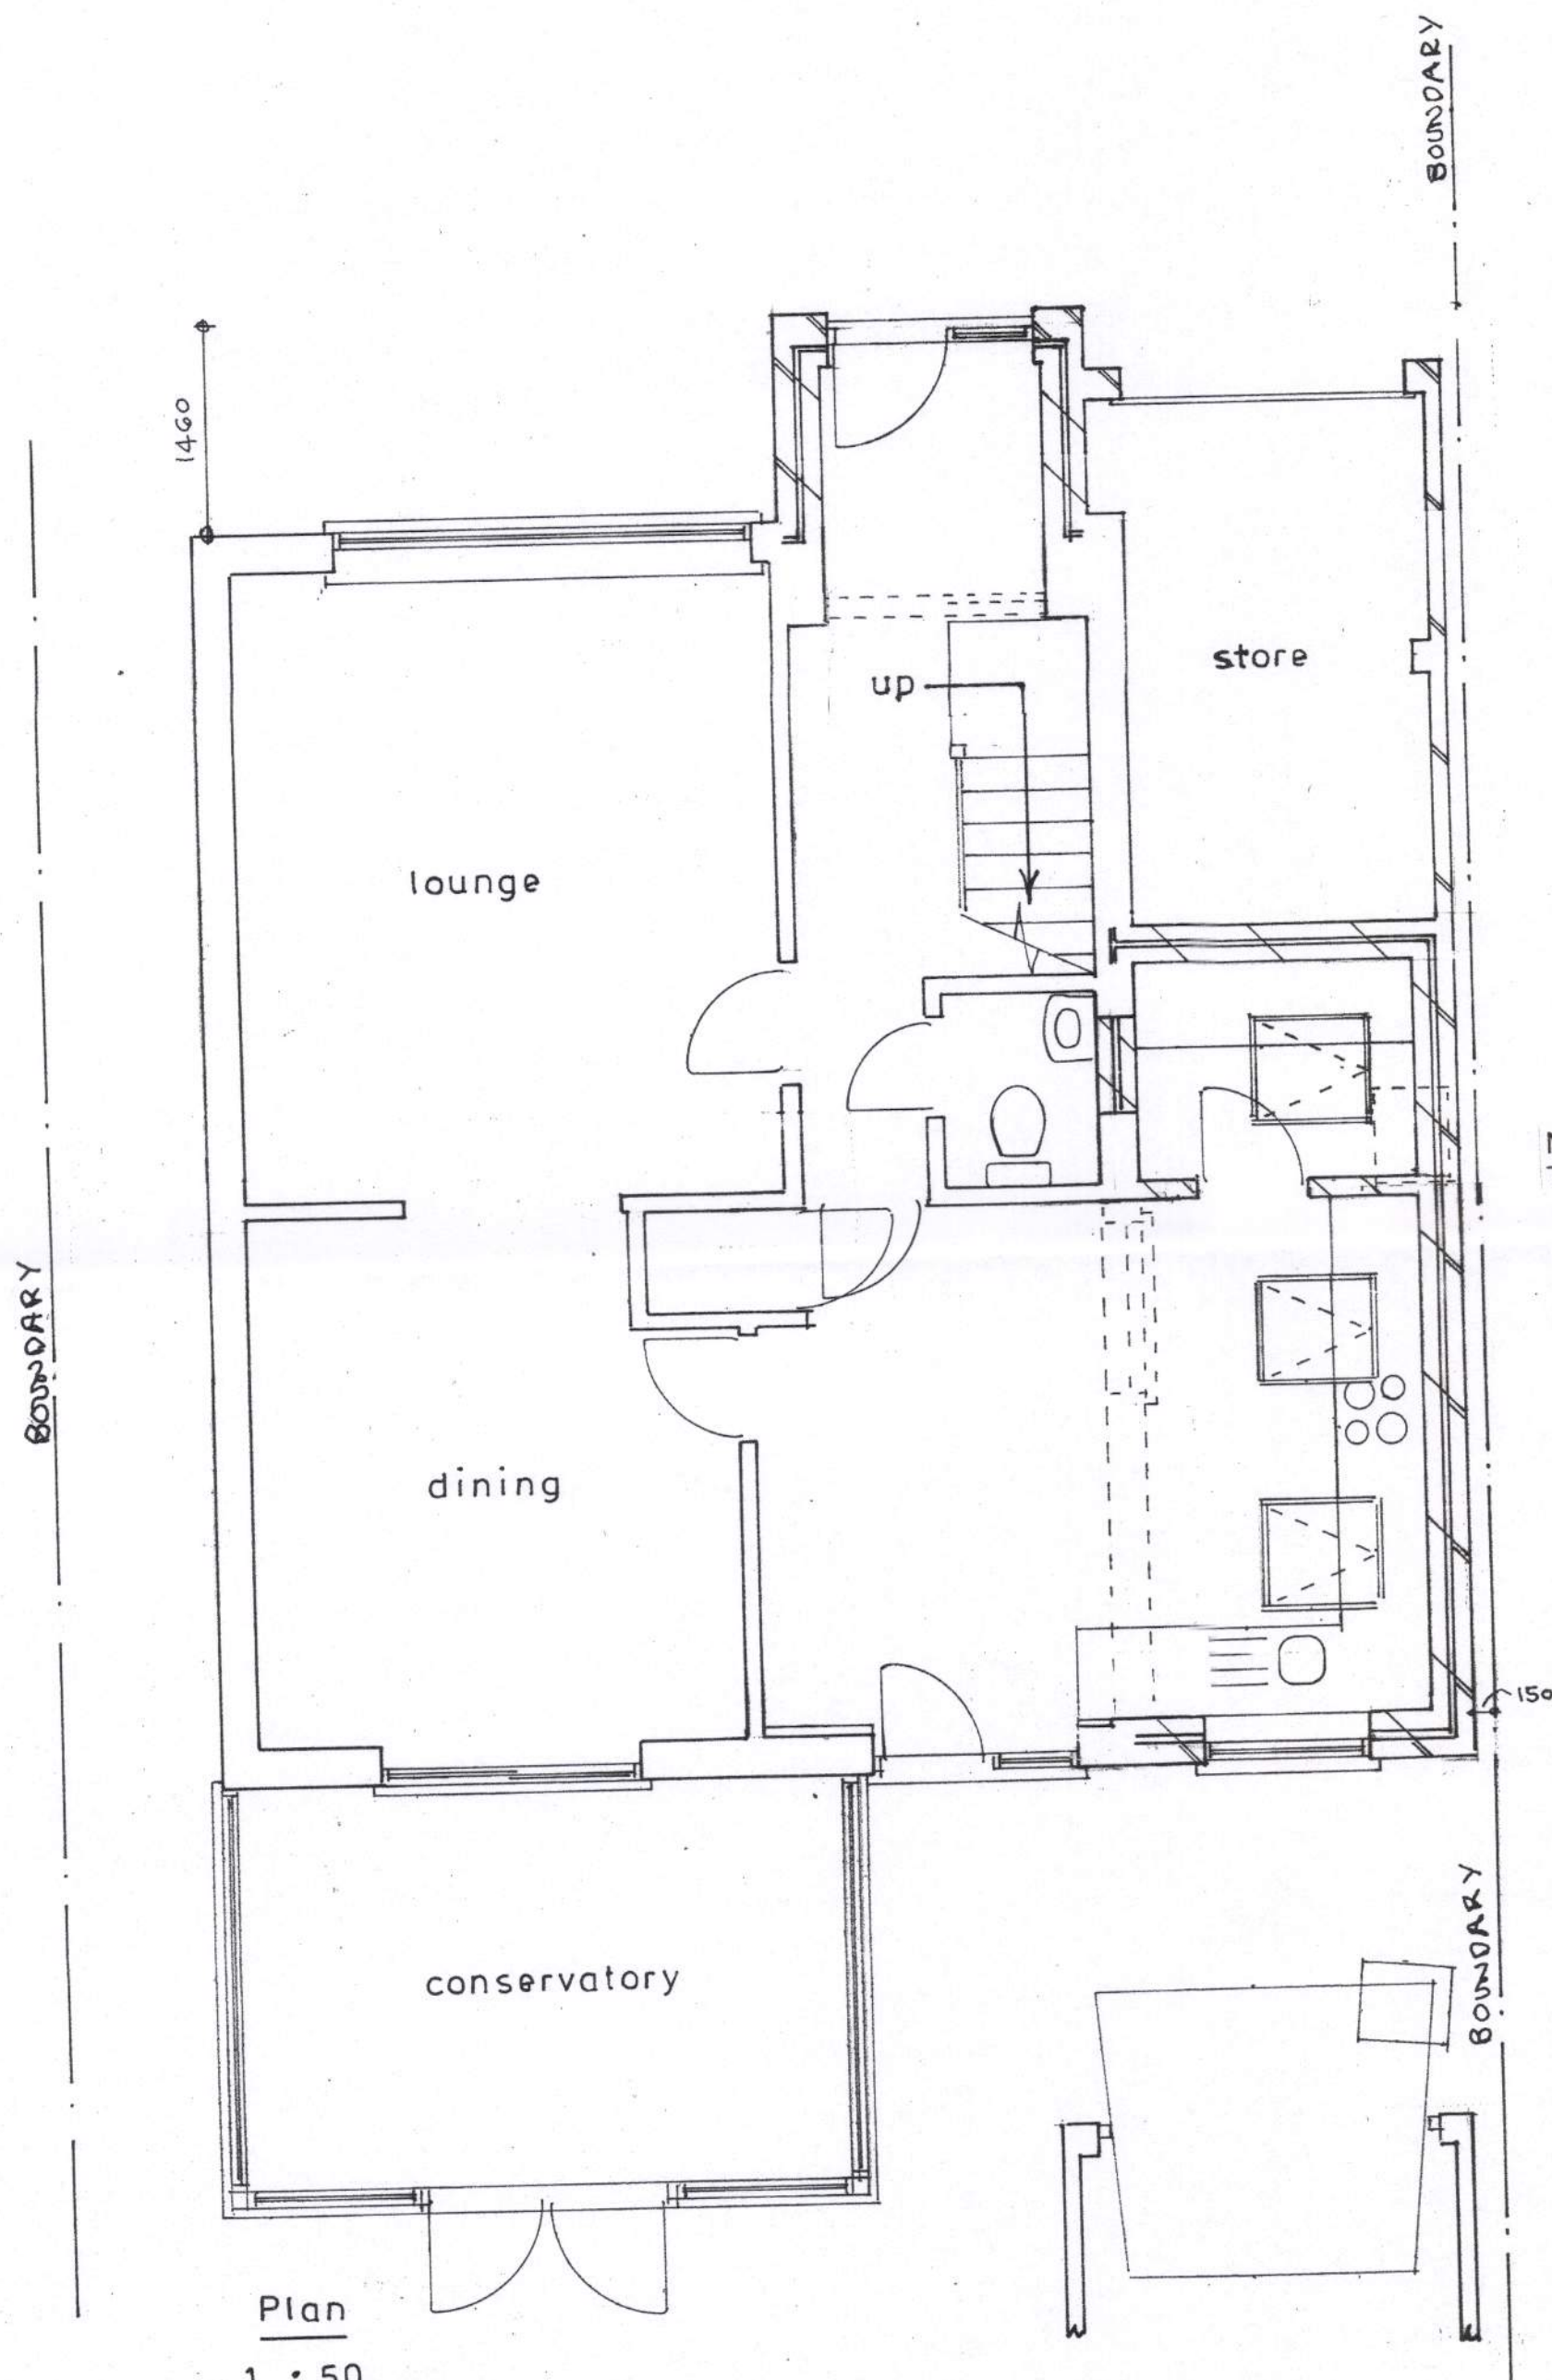

Proposed

PROPOSED SINGLE STOREY EXTENSION AT 36, BURSLEDON CLOSE, FELPHAM  
FOR MR. & MRS. R. ARNELL-SMITH.

NO PART OF EAVES OR GUTTERING  
TO OVERHANG NEIGHBOUR'S BOUNDARY.

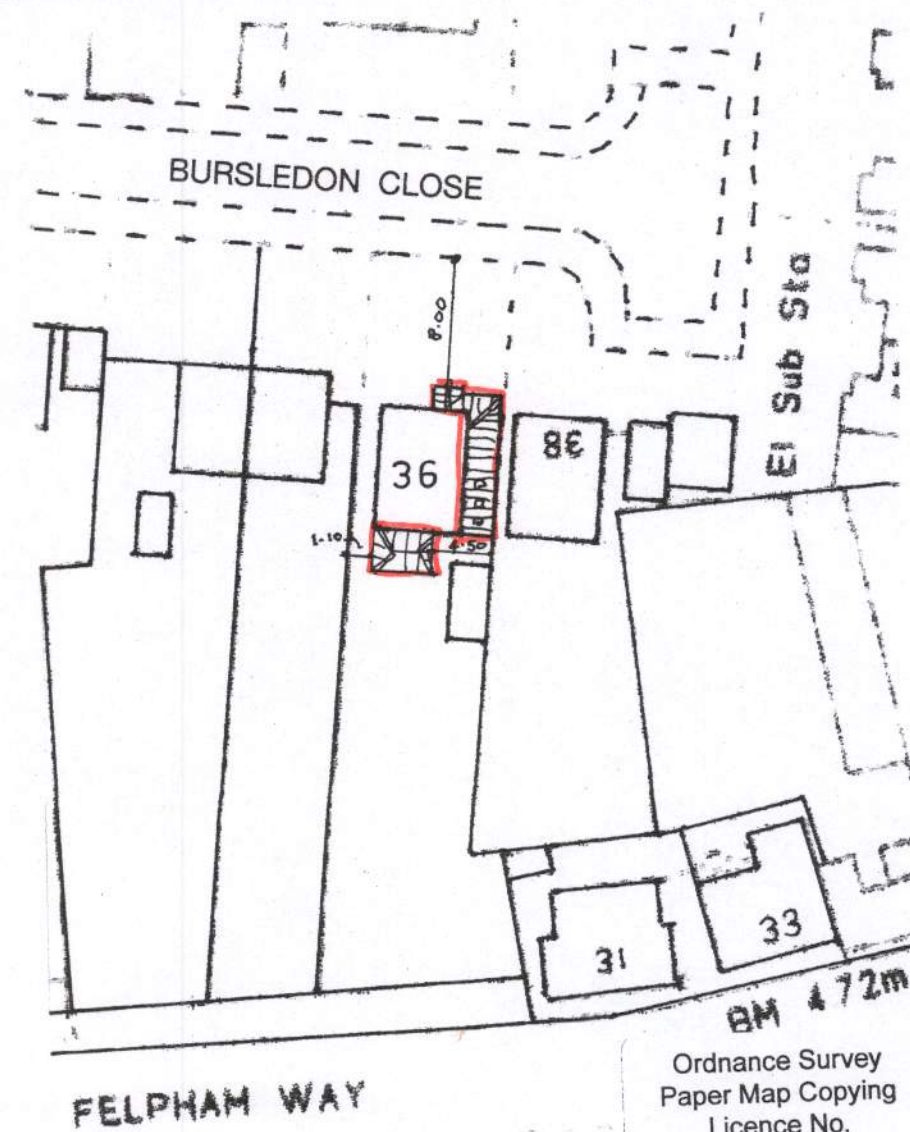

sheet 1 of 3

Bryan Butcher  
Rainbow Cottage  
Nyetimber Lane  
Bognor Regis PO21 3JX  
01243 266871  
07973 233442  
bryan.butcher@btinternet.com  
www.bryanbutcher.com