



30 Limmer Lane, Existing Site Location Plan

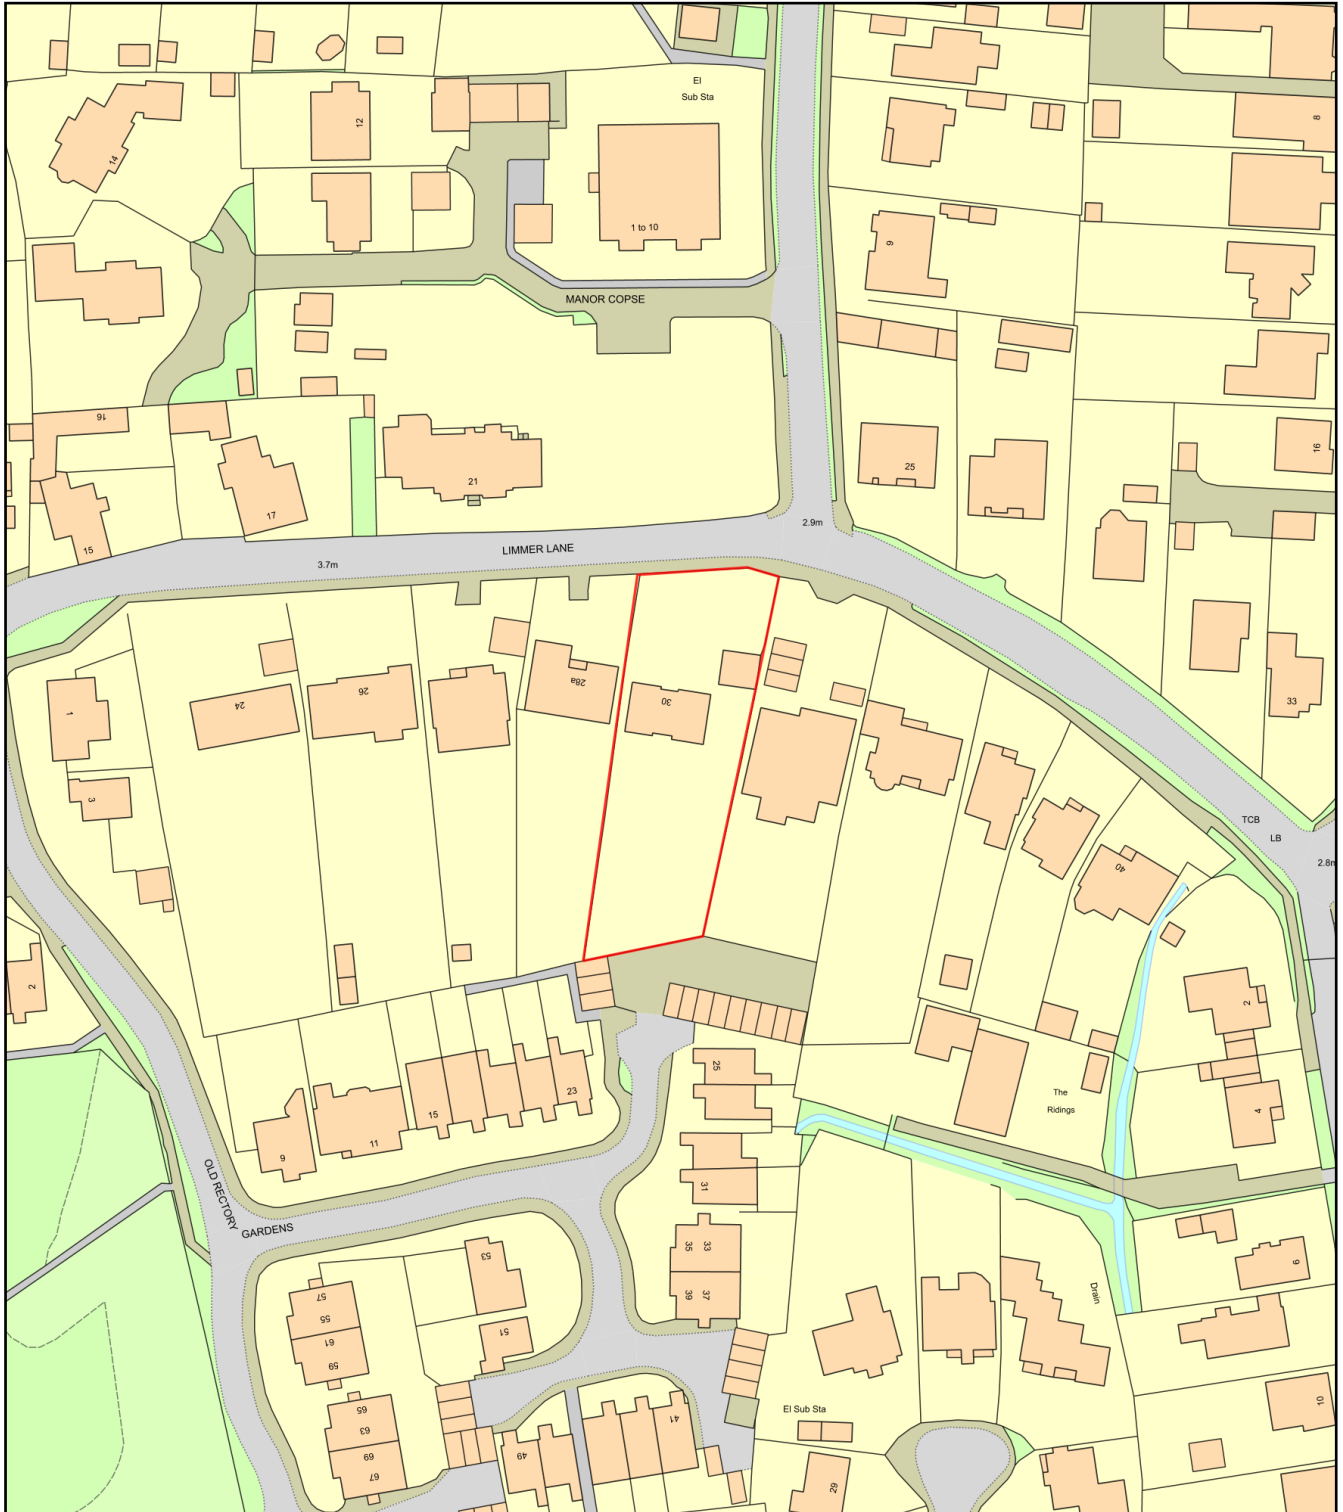

0 50
Metres

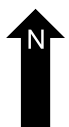

Plan Produced for: Mr & Mrs Harding

Date Produced: 15 Mar 2022

Plan Reference Number: TQRQM22074101235114

Scale: 1:1250 @ A4