


Block Plan

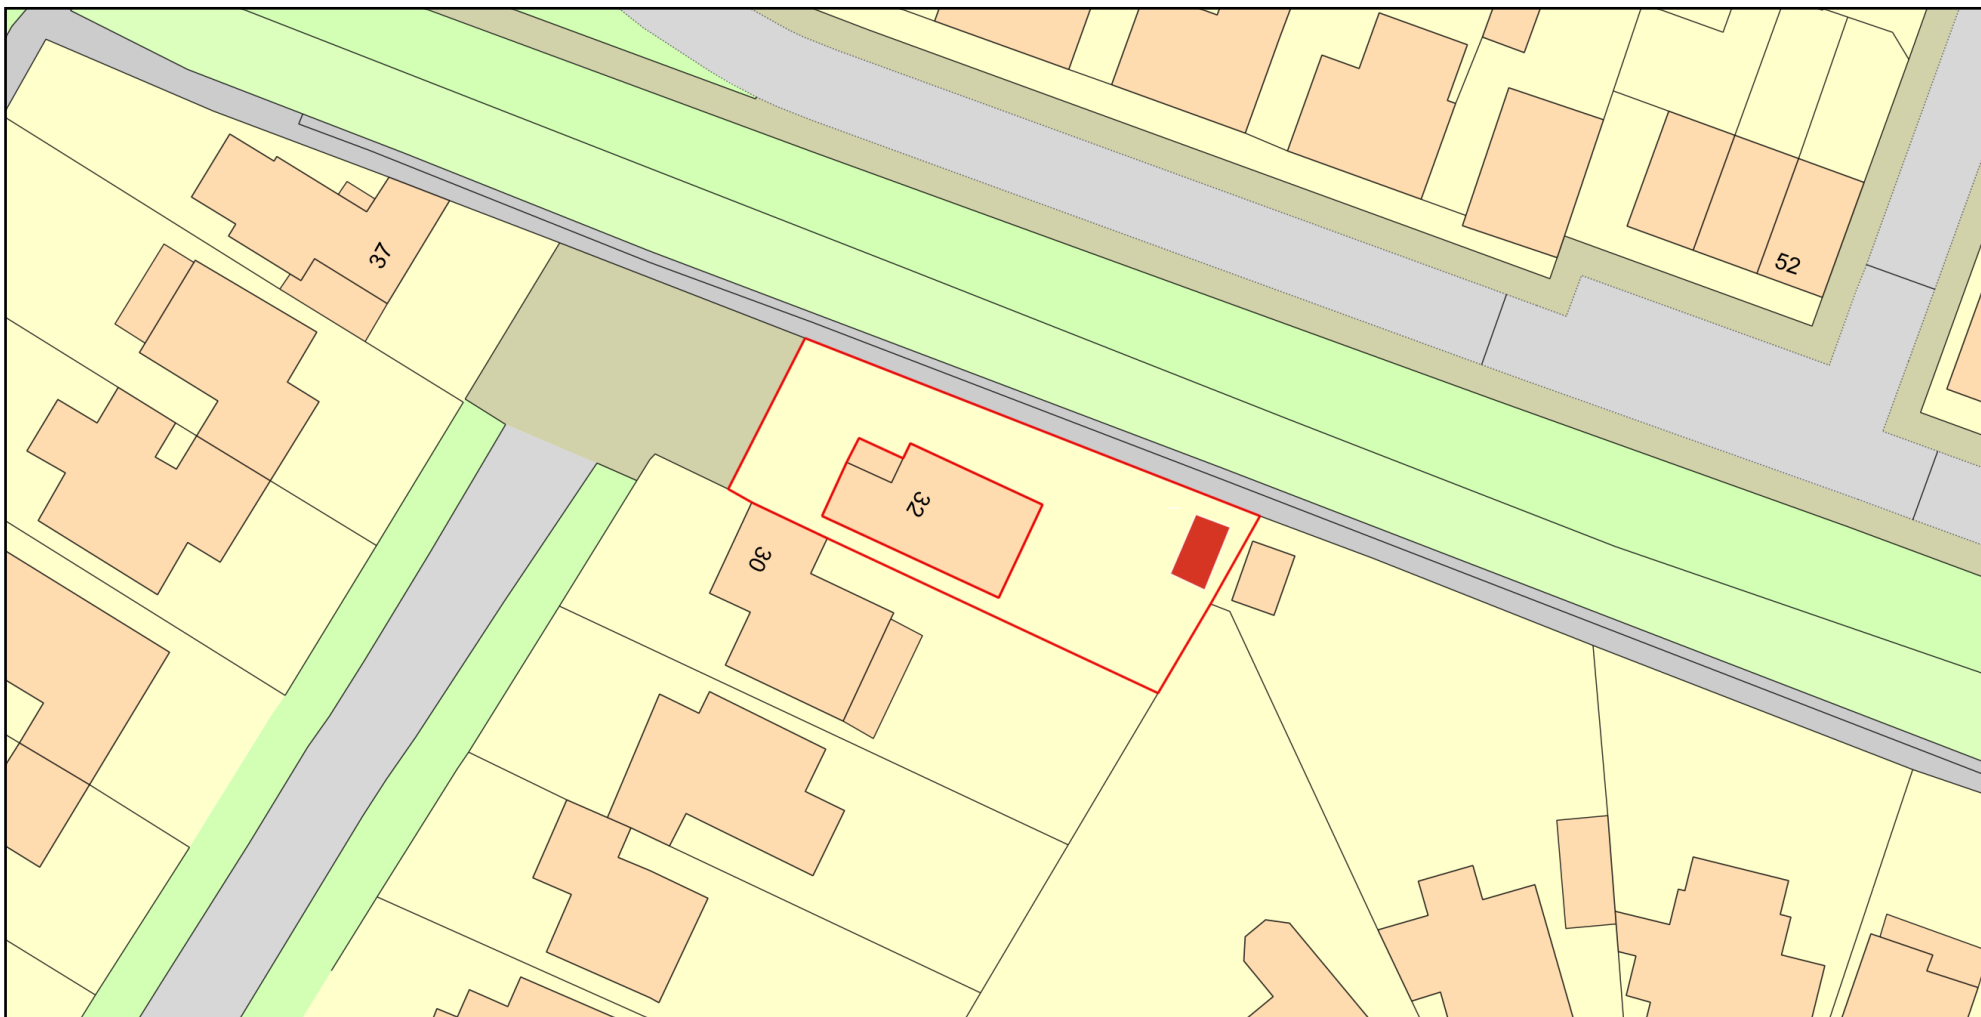

0 20
Metres



Plan Produced for: Lee Barney

Date Produced: 01 Apr 2022

Plan Reference Number: TQRQM22091172604268

Scale: 1:500 @ A4

© Crown copyright and database rights 2021 OS 100042766

