

Notes
All details are indicative only. All dimensions to be checked on site by contractor prior to commencement of works. Any discrepancies in drawings to be reported to SYR CONSULTANTS.

Notes

-Visibility Displays see photos DWG. No. EX/02

Dropped kerb and crossing
in strict accordance with
Highways specification and licence

FLANSHAM PARK

Pavement

Grass Verge

Lamp Post

Footpath

6ft Conifer Hedgerow
(Retained)

(Retained)



Gravel Drive

~~6ft Conifer Hedgerow~~
(Retained)

(Retained)

Existing Path

(Retained)

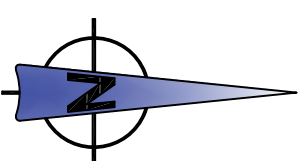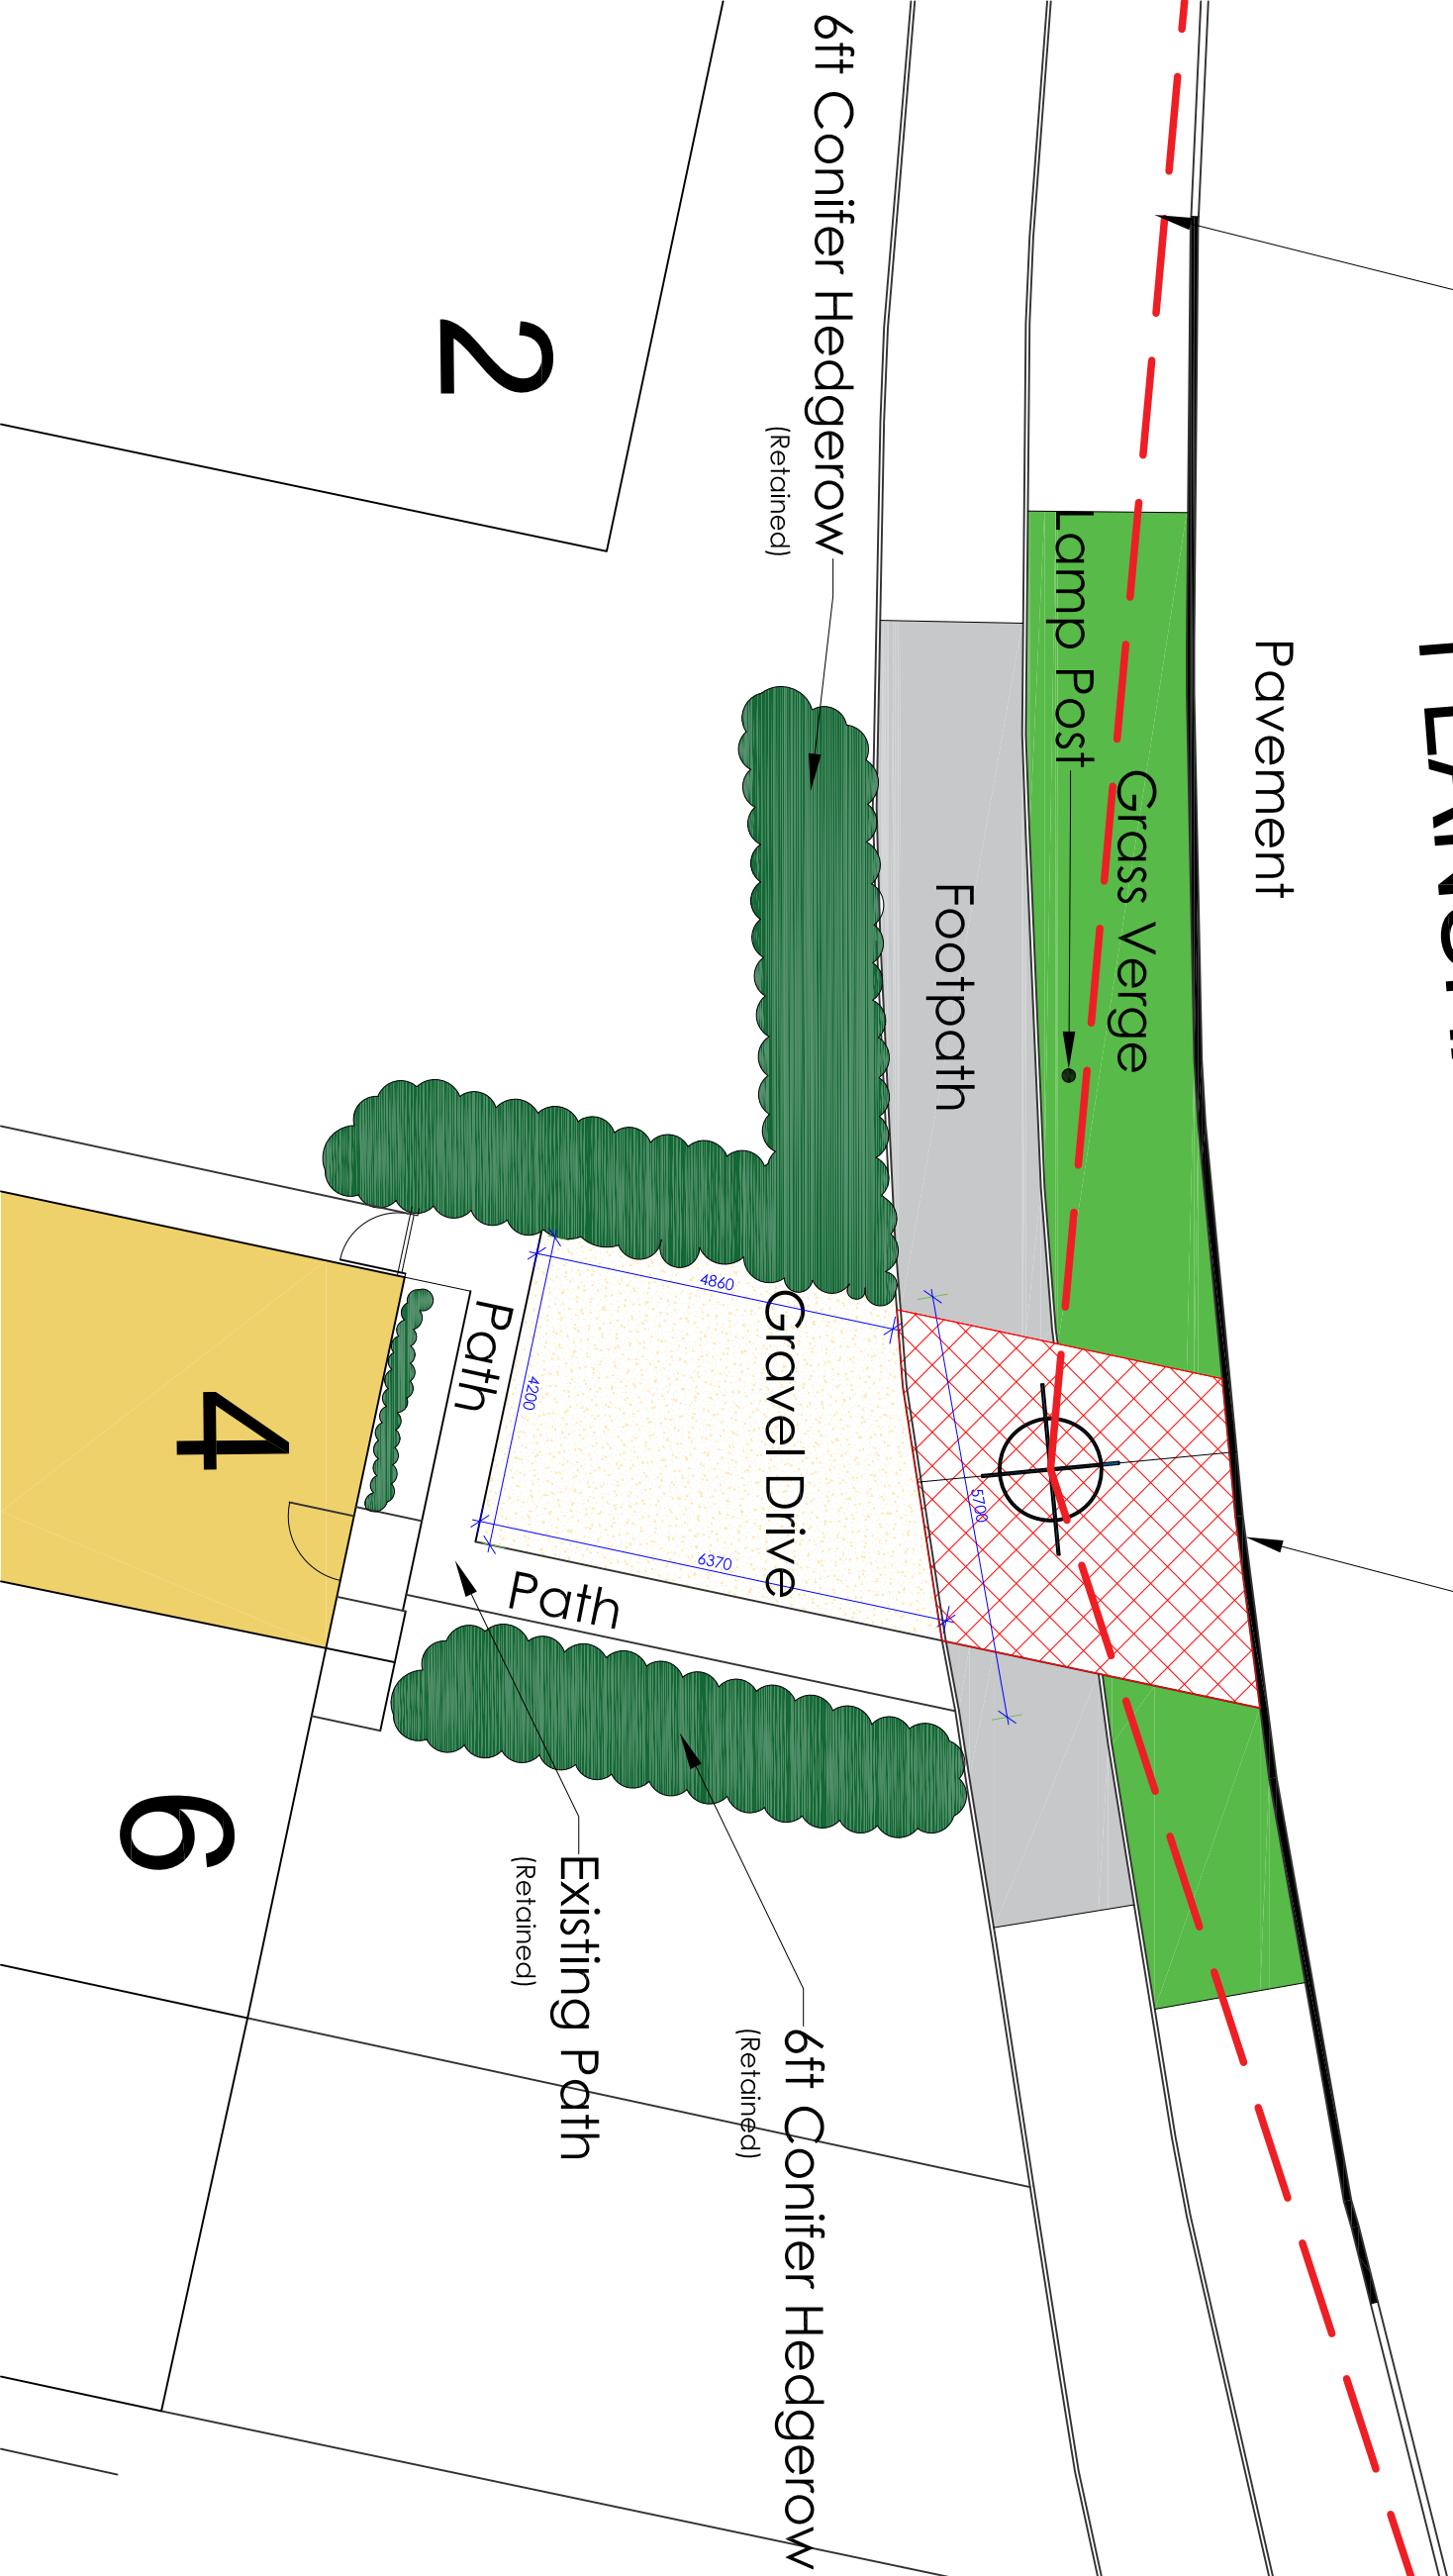

Rev.	Amendments	Date	Dwn.

SYR CONSULTANTS,
SPITFIRE HOUSE,
7 NETTLETON AVENUE,
TANGEMERE, WEST SUSSEX, PO20 2HZ
TEL 01243 787859 MOB 07850122634
EMAIL: fsyred@syrconsultants.com

CLIENT:

Steve Goodman
4 Flansham Park
Felpham
PO22 6QD

PROJECT:

Proposed new dropped kerb and gravel drive

DRAWING TITLE:

Proposed Layout Drawing

DRAWN:	JOB NO:	SCALE:
RCS	202043	As Shown @ 1/8" = 1'-0"
CHECKED:	DRAWING NO:	REV:
SJS		
DATE:	PR/01	
March 20		

Proposed Plan at 1:100 Scale