


Location Plan
Scale 1:1250 @ A3

P L A N N I N G

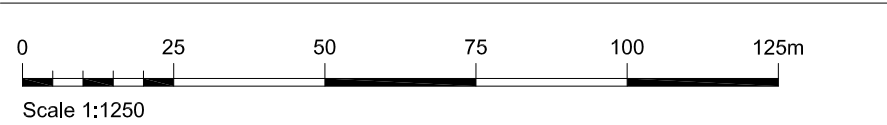

Do not Scale - check all measurements on site. © Copyright remains with the designer

revision

description

date

Project Felpham House

Title Location Plan

Date 24.02.21 Drawn by fm

Scale 1:1250 @ A3 Drawing no. 7013/00 Rev.

**MADE
IN
PLACE**
Henry Wood House 2 Riding House Street
London W1W 7FA
T 0044 (0)20 3714 4841
© Made In Place Design

RetailWeek
INTERIORS
AWARDS/
WINNER
Retail interior
of the year

RetailWeek
INTERIORS
AWARDS/
WINNER
Non food design
of the year