


DO NOT SCALE FROM THIS DRAWING EXCEPT FOR PLANNING PURPOSES ONLY.

ALL DIMENSIONS RELATING TO SUB-CONTRACTOR OR SUPPLIERS WORK MUST BE CHECKED ON SITE AND AGREED BETWEEN THE GENERAL CONTRACTOR & THE SUB-CONTRACTORS \ SUPPLIERS. ALL DIMENSIONS ARE IN MILLIMETERS. IF IN DOUBT ASK.

Diagram illustrating the cross-section of a building structure, showing the roof, eaves, and floor assembly. Key components and dimensions are labeled:

- Roof Assembly:**
 - VELUX ROOF WINDOWS OR SIMILAR APPROVED, SEE PLAN FOR POSITIONS
 - INTER-LOGGIES
 - 780 x 780
 - 1100 x 780
- Eaves and Wall Assembly:**
 - TOP OF EAVES
 - UNDERSIDE OF EAVES BOARD
 - STRUCTURAL WINDOW HEAD U/S LINTOL
 - UNDERSIDE OF EAVES BOARD
 - APPROX HEIGHT TO OPENING OF ESCAPE WINDOWS (MAX 800mm)
 - CILL LEVEL ESCAPE WINDOWS
 - 7644
- Floor Assembly:**
 - FIRST FLOOR LEVEL FLOORING
 - T/O STRUCTURAL FLOOR
 - U/S EASI JOISTS
 - 4873
 - 5881
 - 4325
 - 2795
 - 2567
 - 2839
 - 2945
 - 150
- Internal Spaces:**
 - Bathroom
 - Commercial Unit Store
 - 2040 Head height to quarter landing
 - 2373
 - SKELLING 1984
 - GL 0.144
- Other Details:**
 - CAVITY TRAY / DPM INTERFACE
 - INTERNAL WALL, WEEP-HOLES TO EXTERNAL BRICK SKIN
 - GROUND LEVEL AWAY FROM LEVEL THRESHOLDS / MIN 150mm BELOW INTERNAL DPC

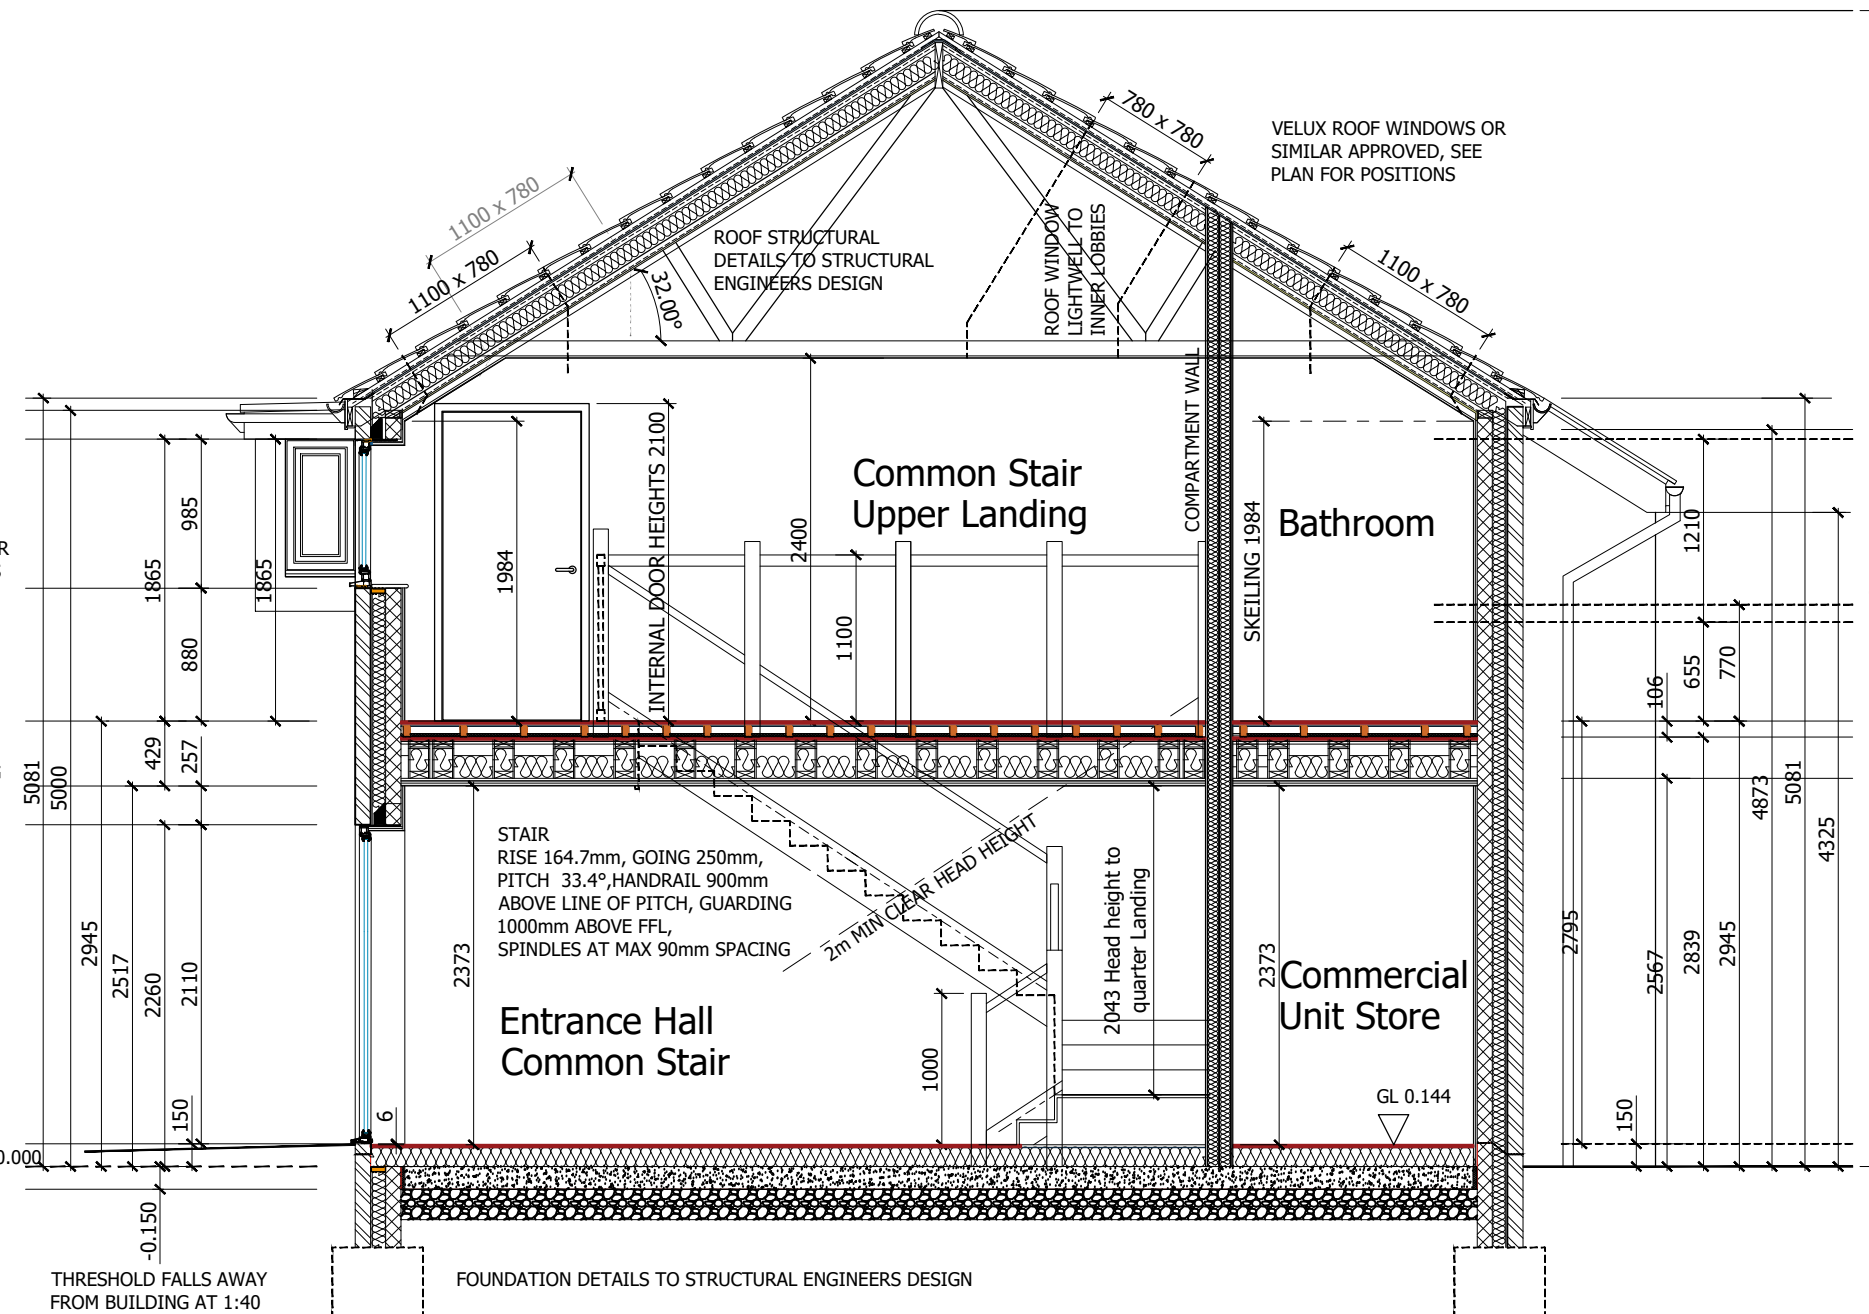

PROPOSED FIRST FLOOR PLAN

