


ALL WORKS OR MATERIALS INDICATED ON THE DRAWING ARE TO BE TO THE LATEST BRITISH STANDARDS AND ARE TO BE CARRIED OUT IN ACCORDANCE WITH THE RELEVANT CODES OF PRACTICE OR RECOGNISED TRADE ASSOCIATIONS RECOMMENDATIONS & PUBLICATIONS

APPROXIMATE
DIRECTION
OF NORTH

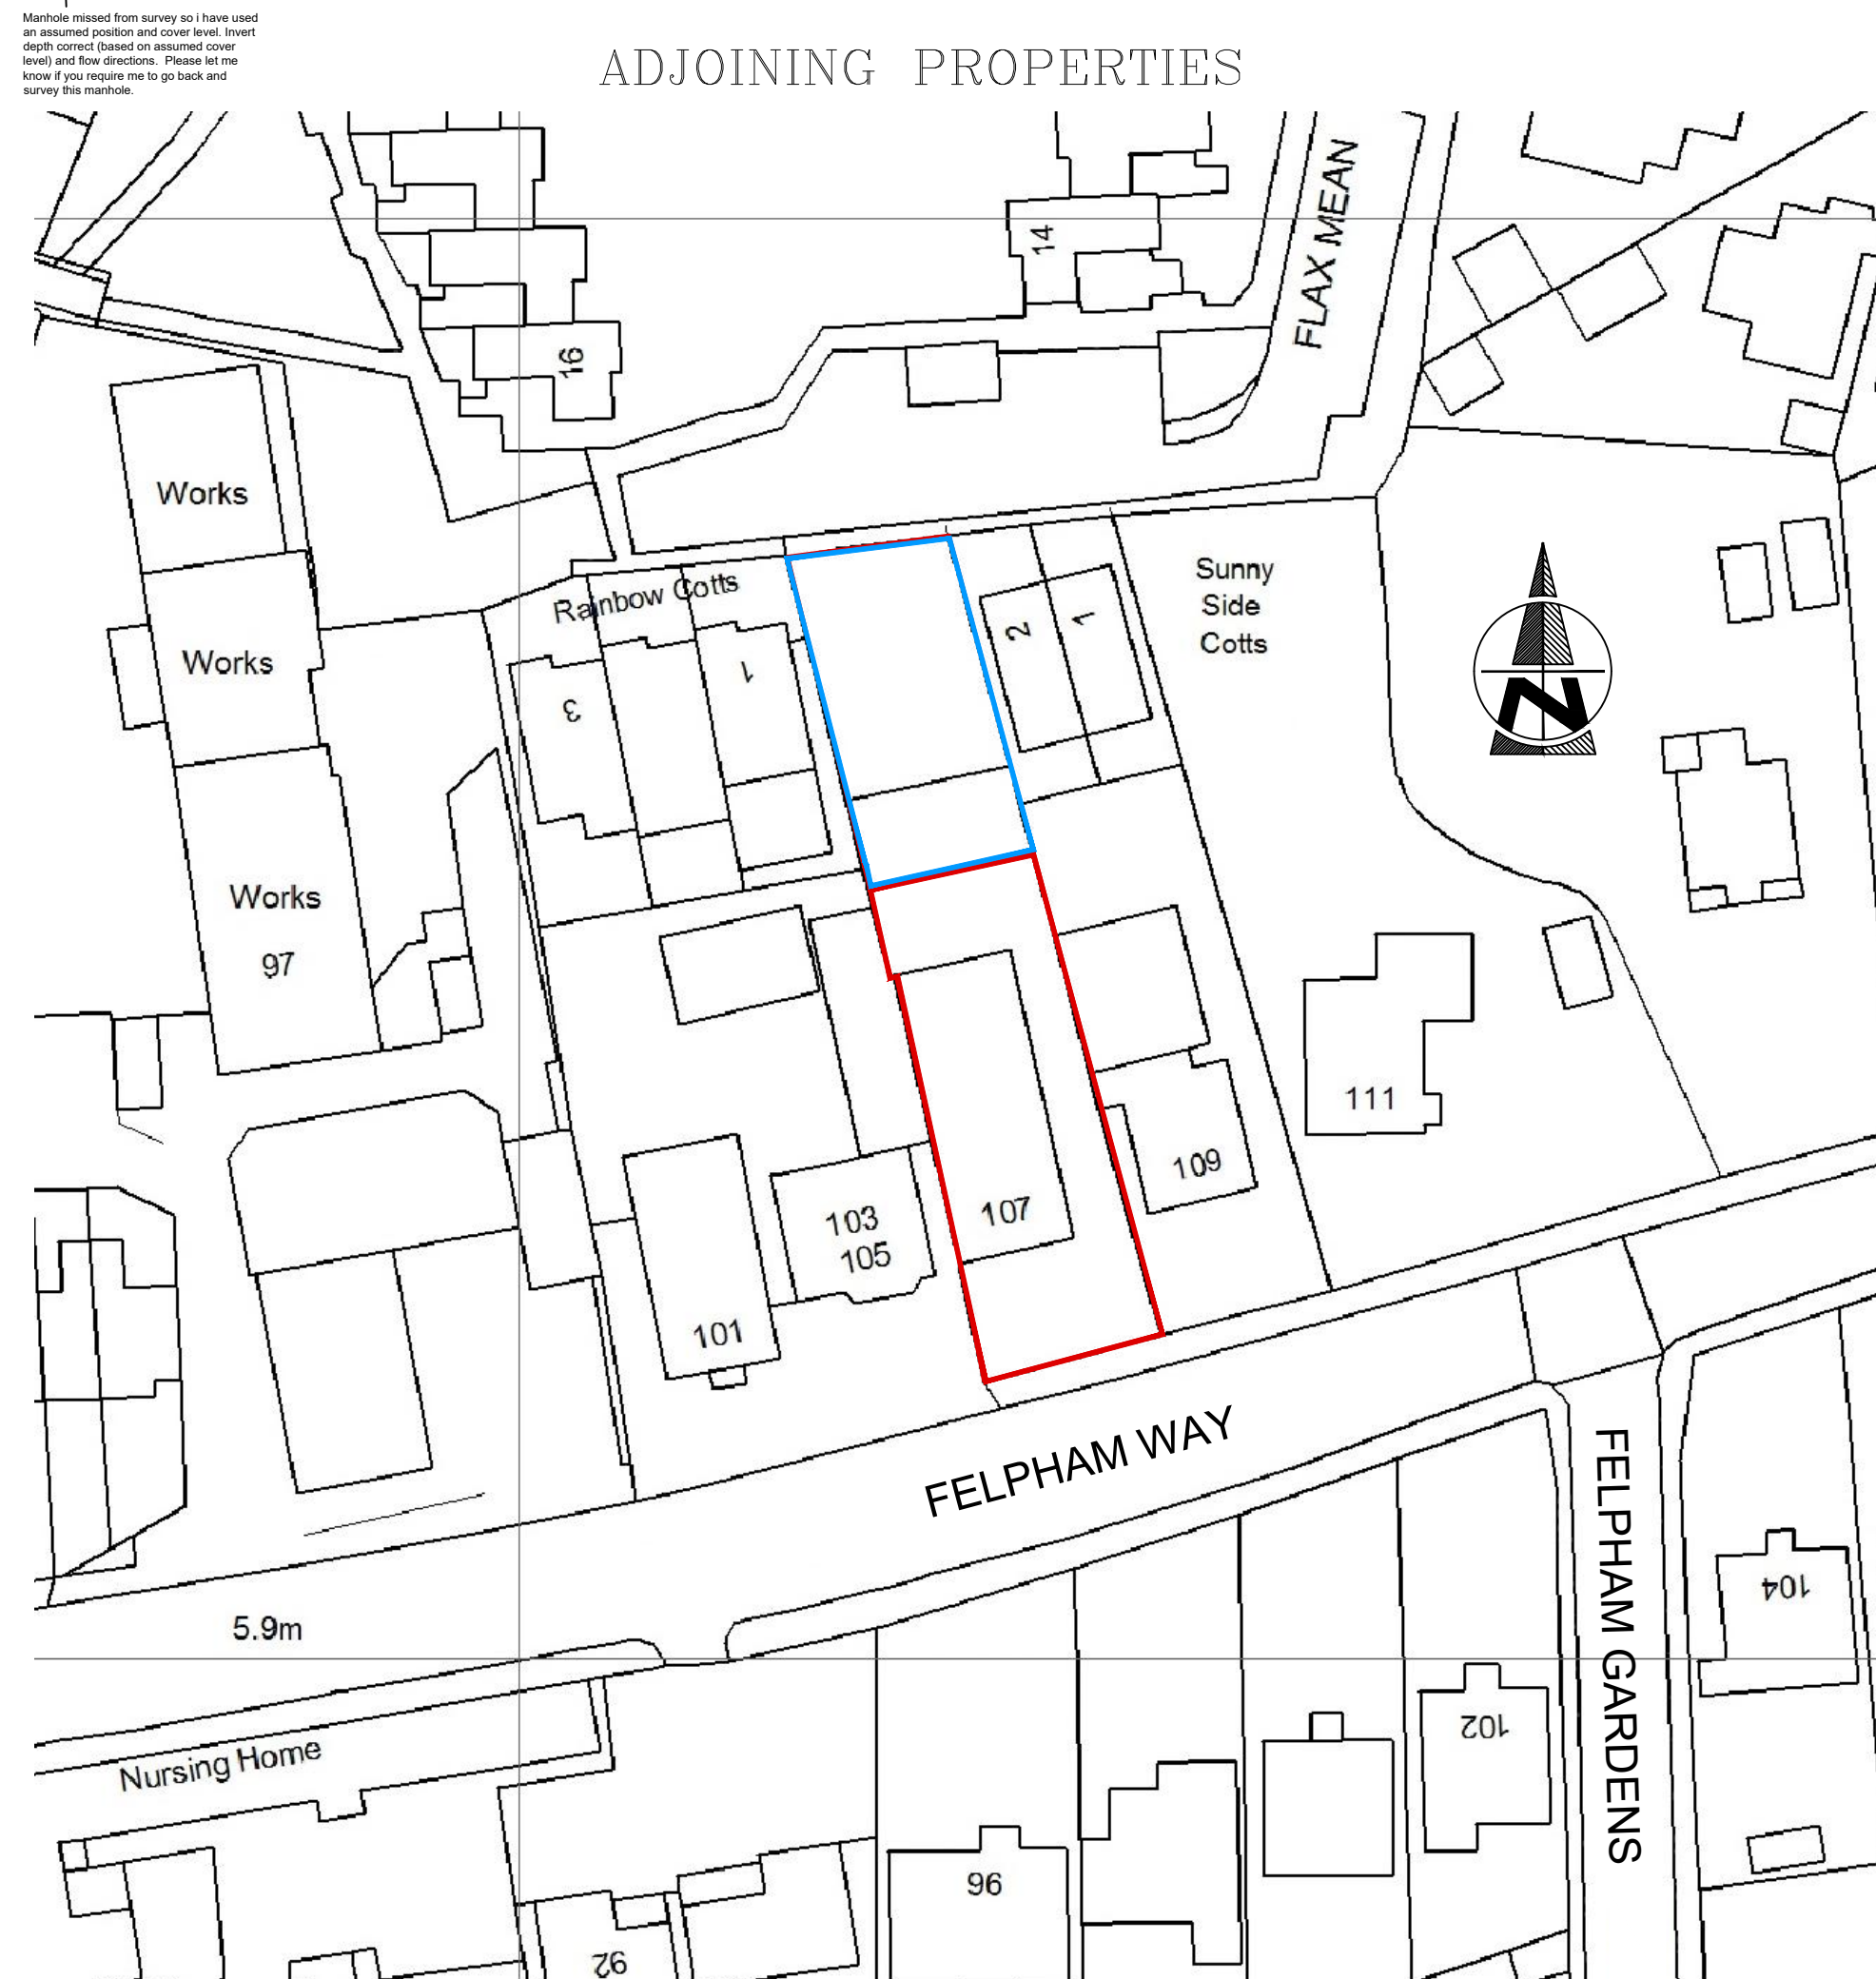

BLOCK PLAN 1:500 @ A1 / 1:1000 @ A3



David Seaman - DLS: ARCH
Mobile: 07776 304714
Email: david.seaman@dlsarch.co.uk