



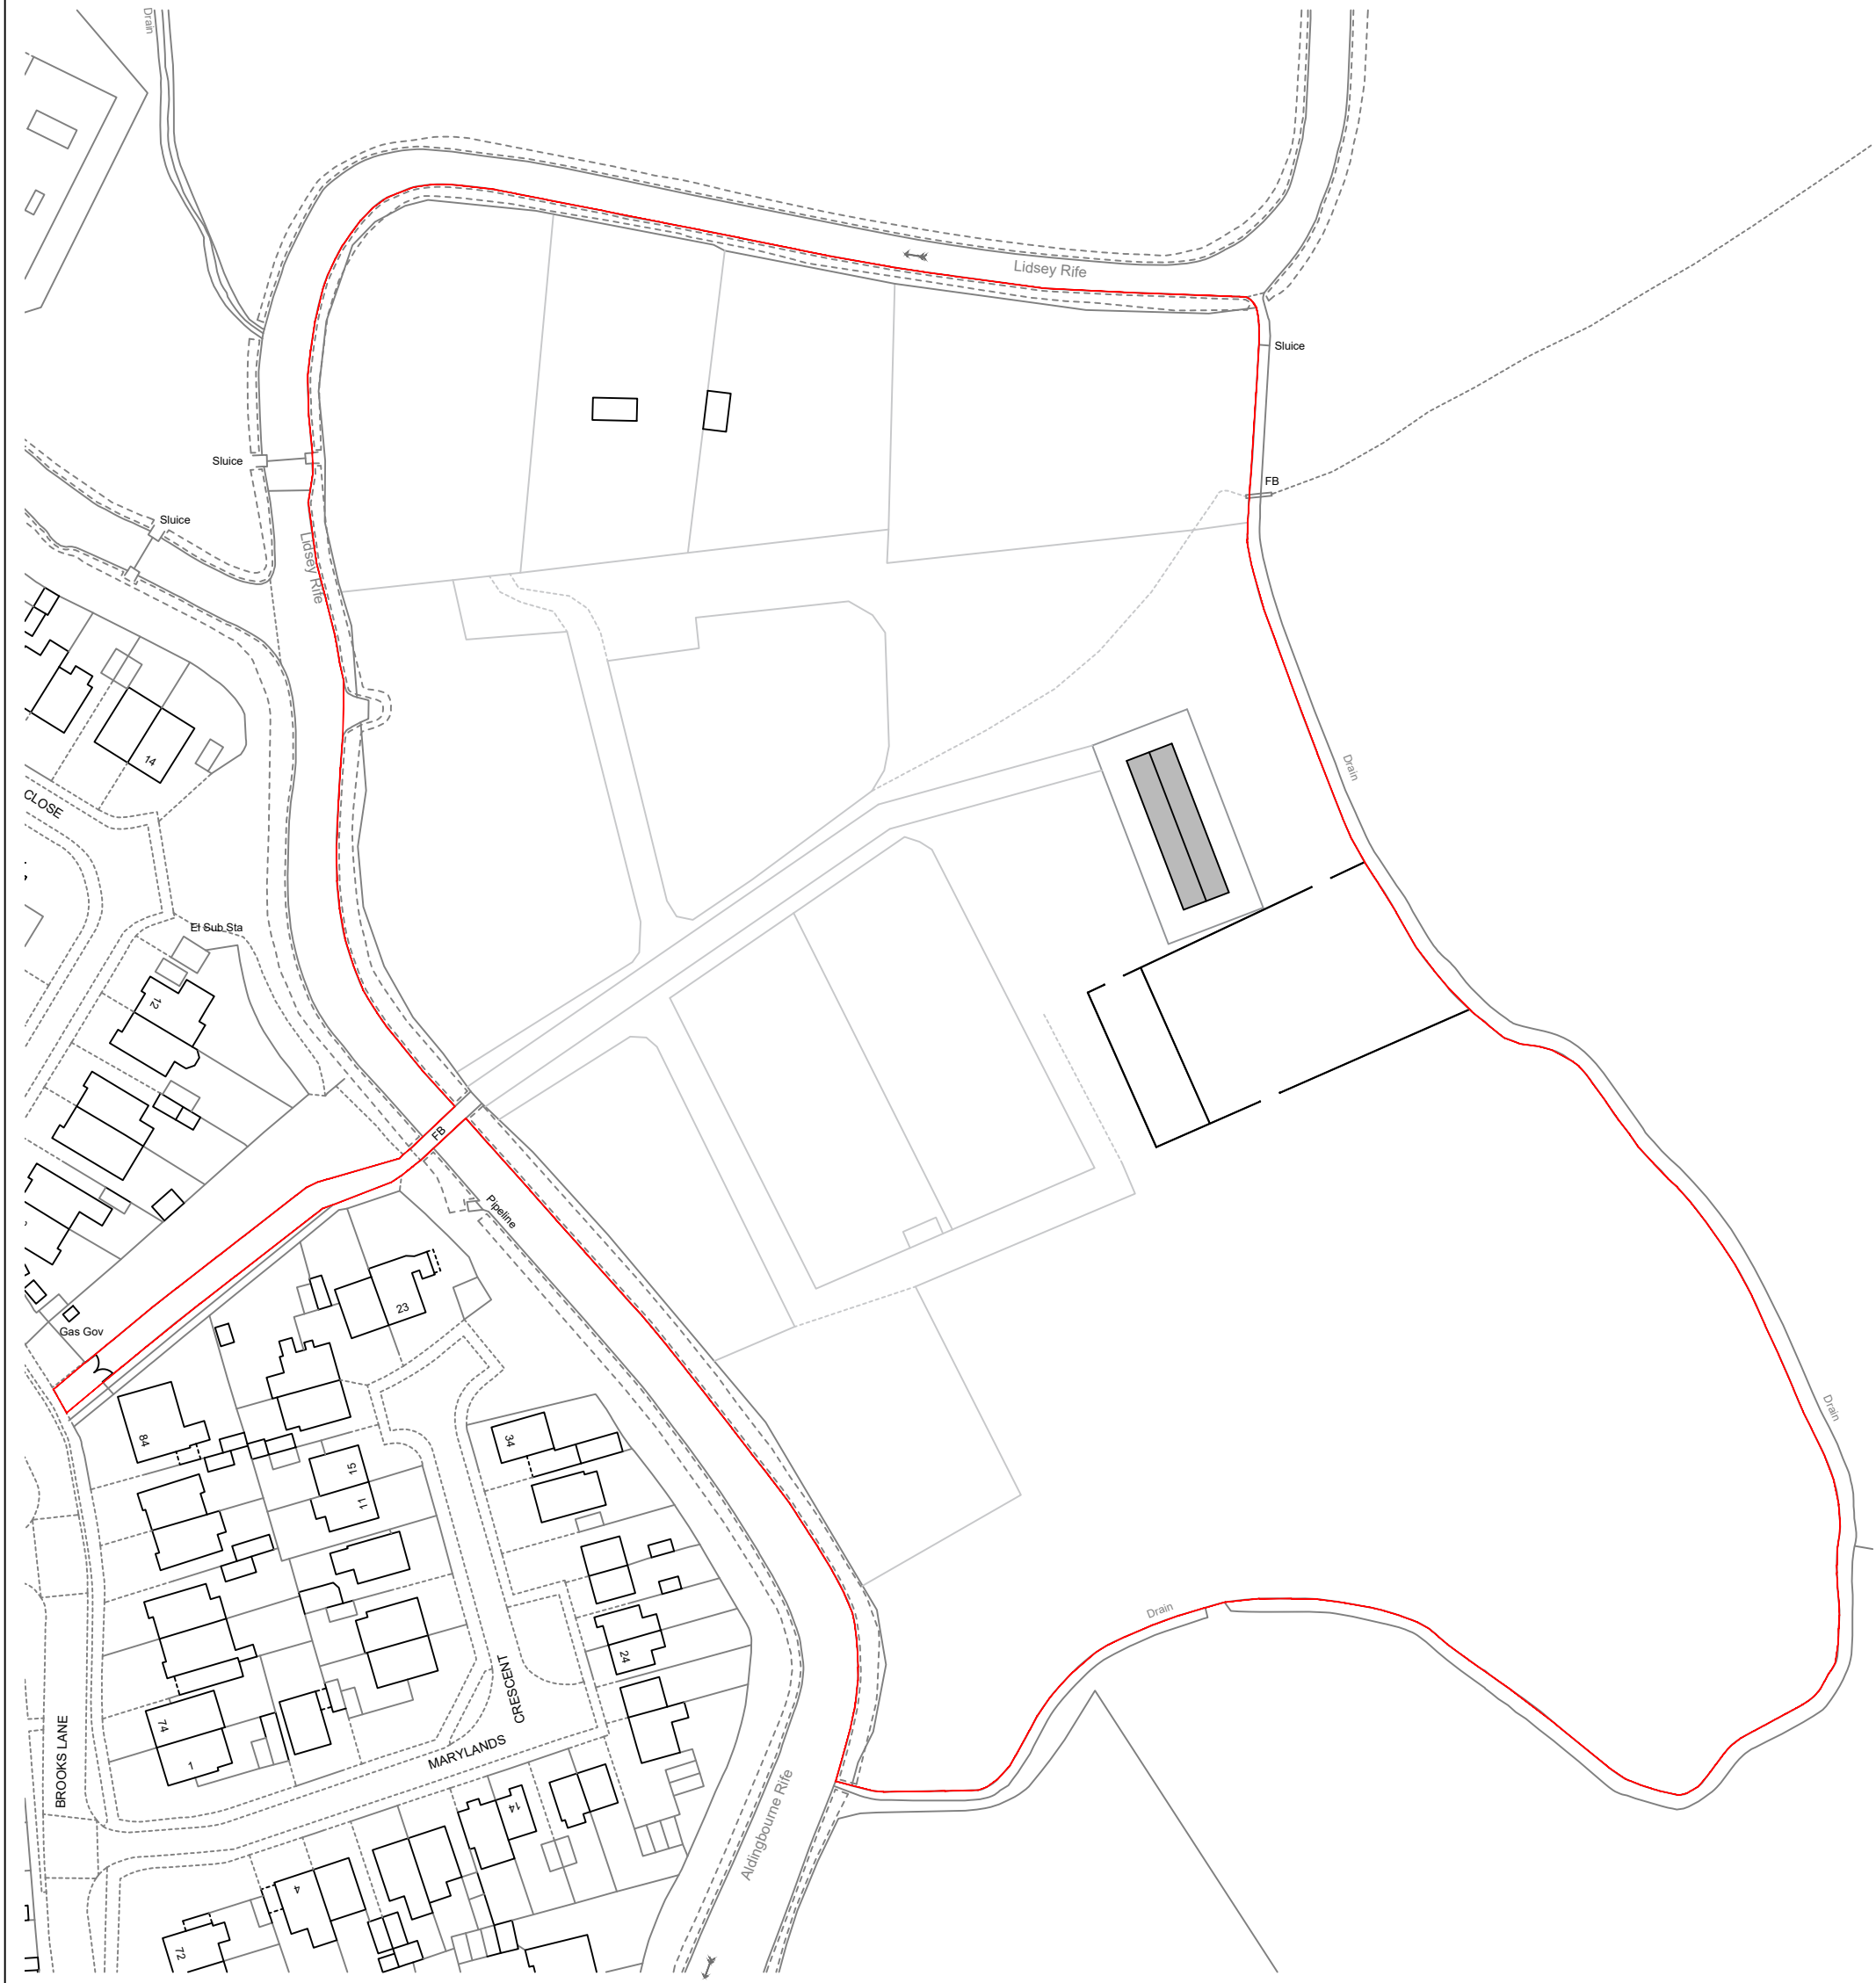

© Crown copyright 2025 Ordnance Survey 100053143

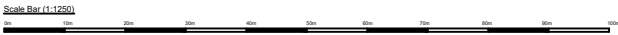

Note: Site area 5.43 Hectare

Revision:			
address Lands off Brooks Lane Felpham, Felpham, Bognor, PO22 8DN			
project Proposed track			
title Existing Location Plan			
scale 1:1250 on A3	date Dec 2025	dwg no. 2025.485.01	revision

DOWSVIEW
ASSOCIATES
Chartered Surveyors

Little Acorns
Hampers Lane
Storrington
West Sussex
RH20 3HZ

Tel: 01903 746367
Mob: 07525 844965

Email:
mail@downsview-surveyors.co.uk

