
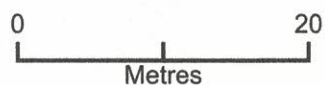


BLOCK PLAN 5 HARDY CLOSE BOGNOR REGIS PO22 6QX

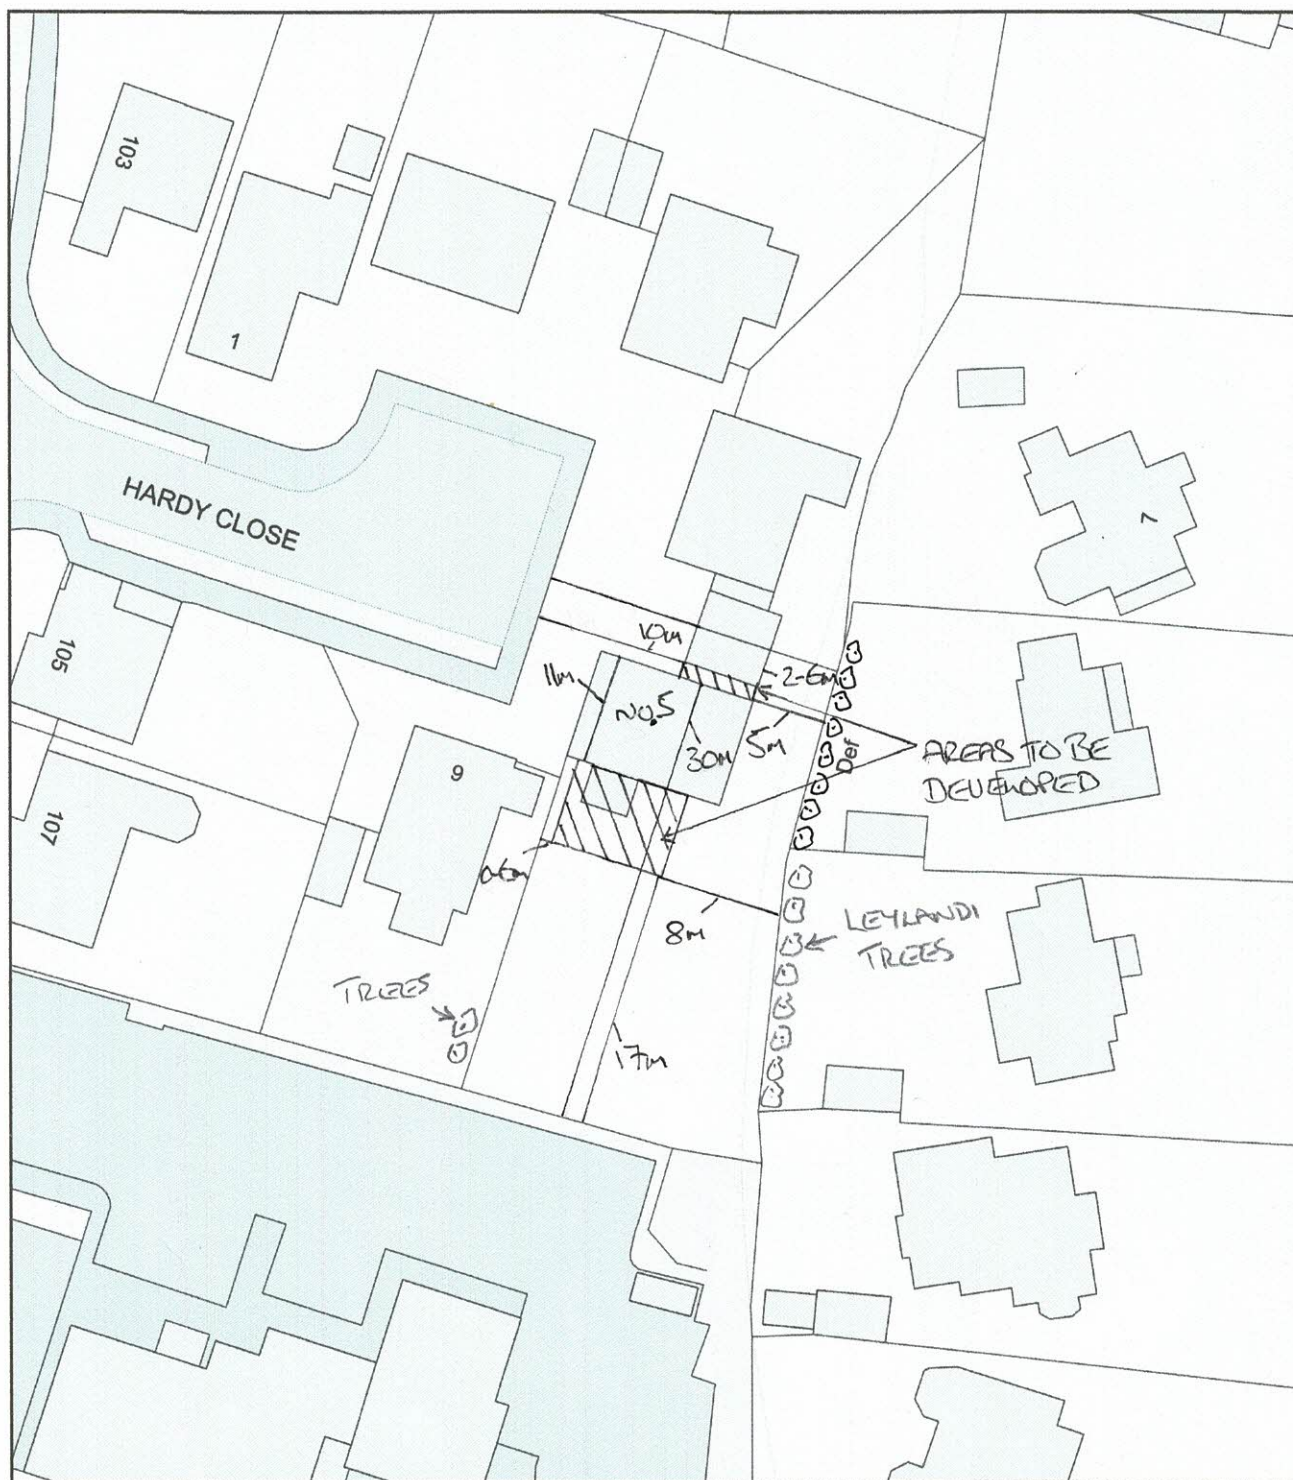

Plan Produced for: MR.R.SMITH
Date Produced: 03 Apr 2026
Plan Reference Number: TQRQM26093113014485
Scale: 1:500 @ A4