


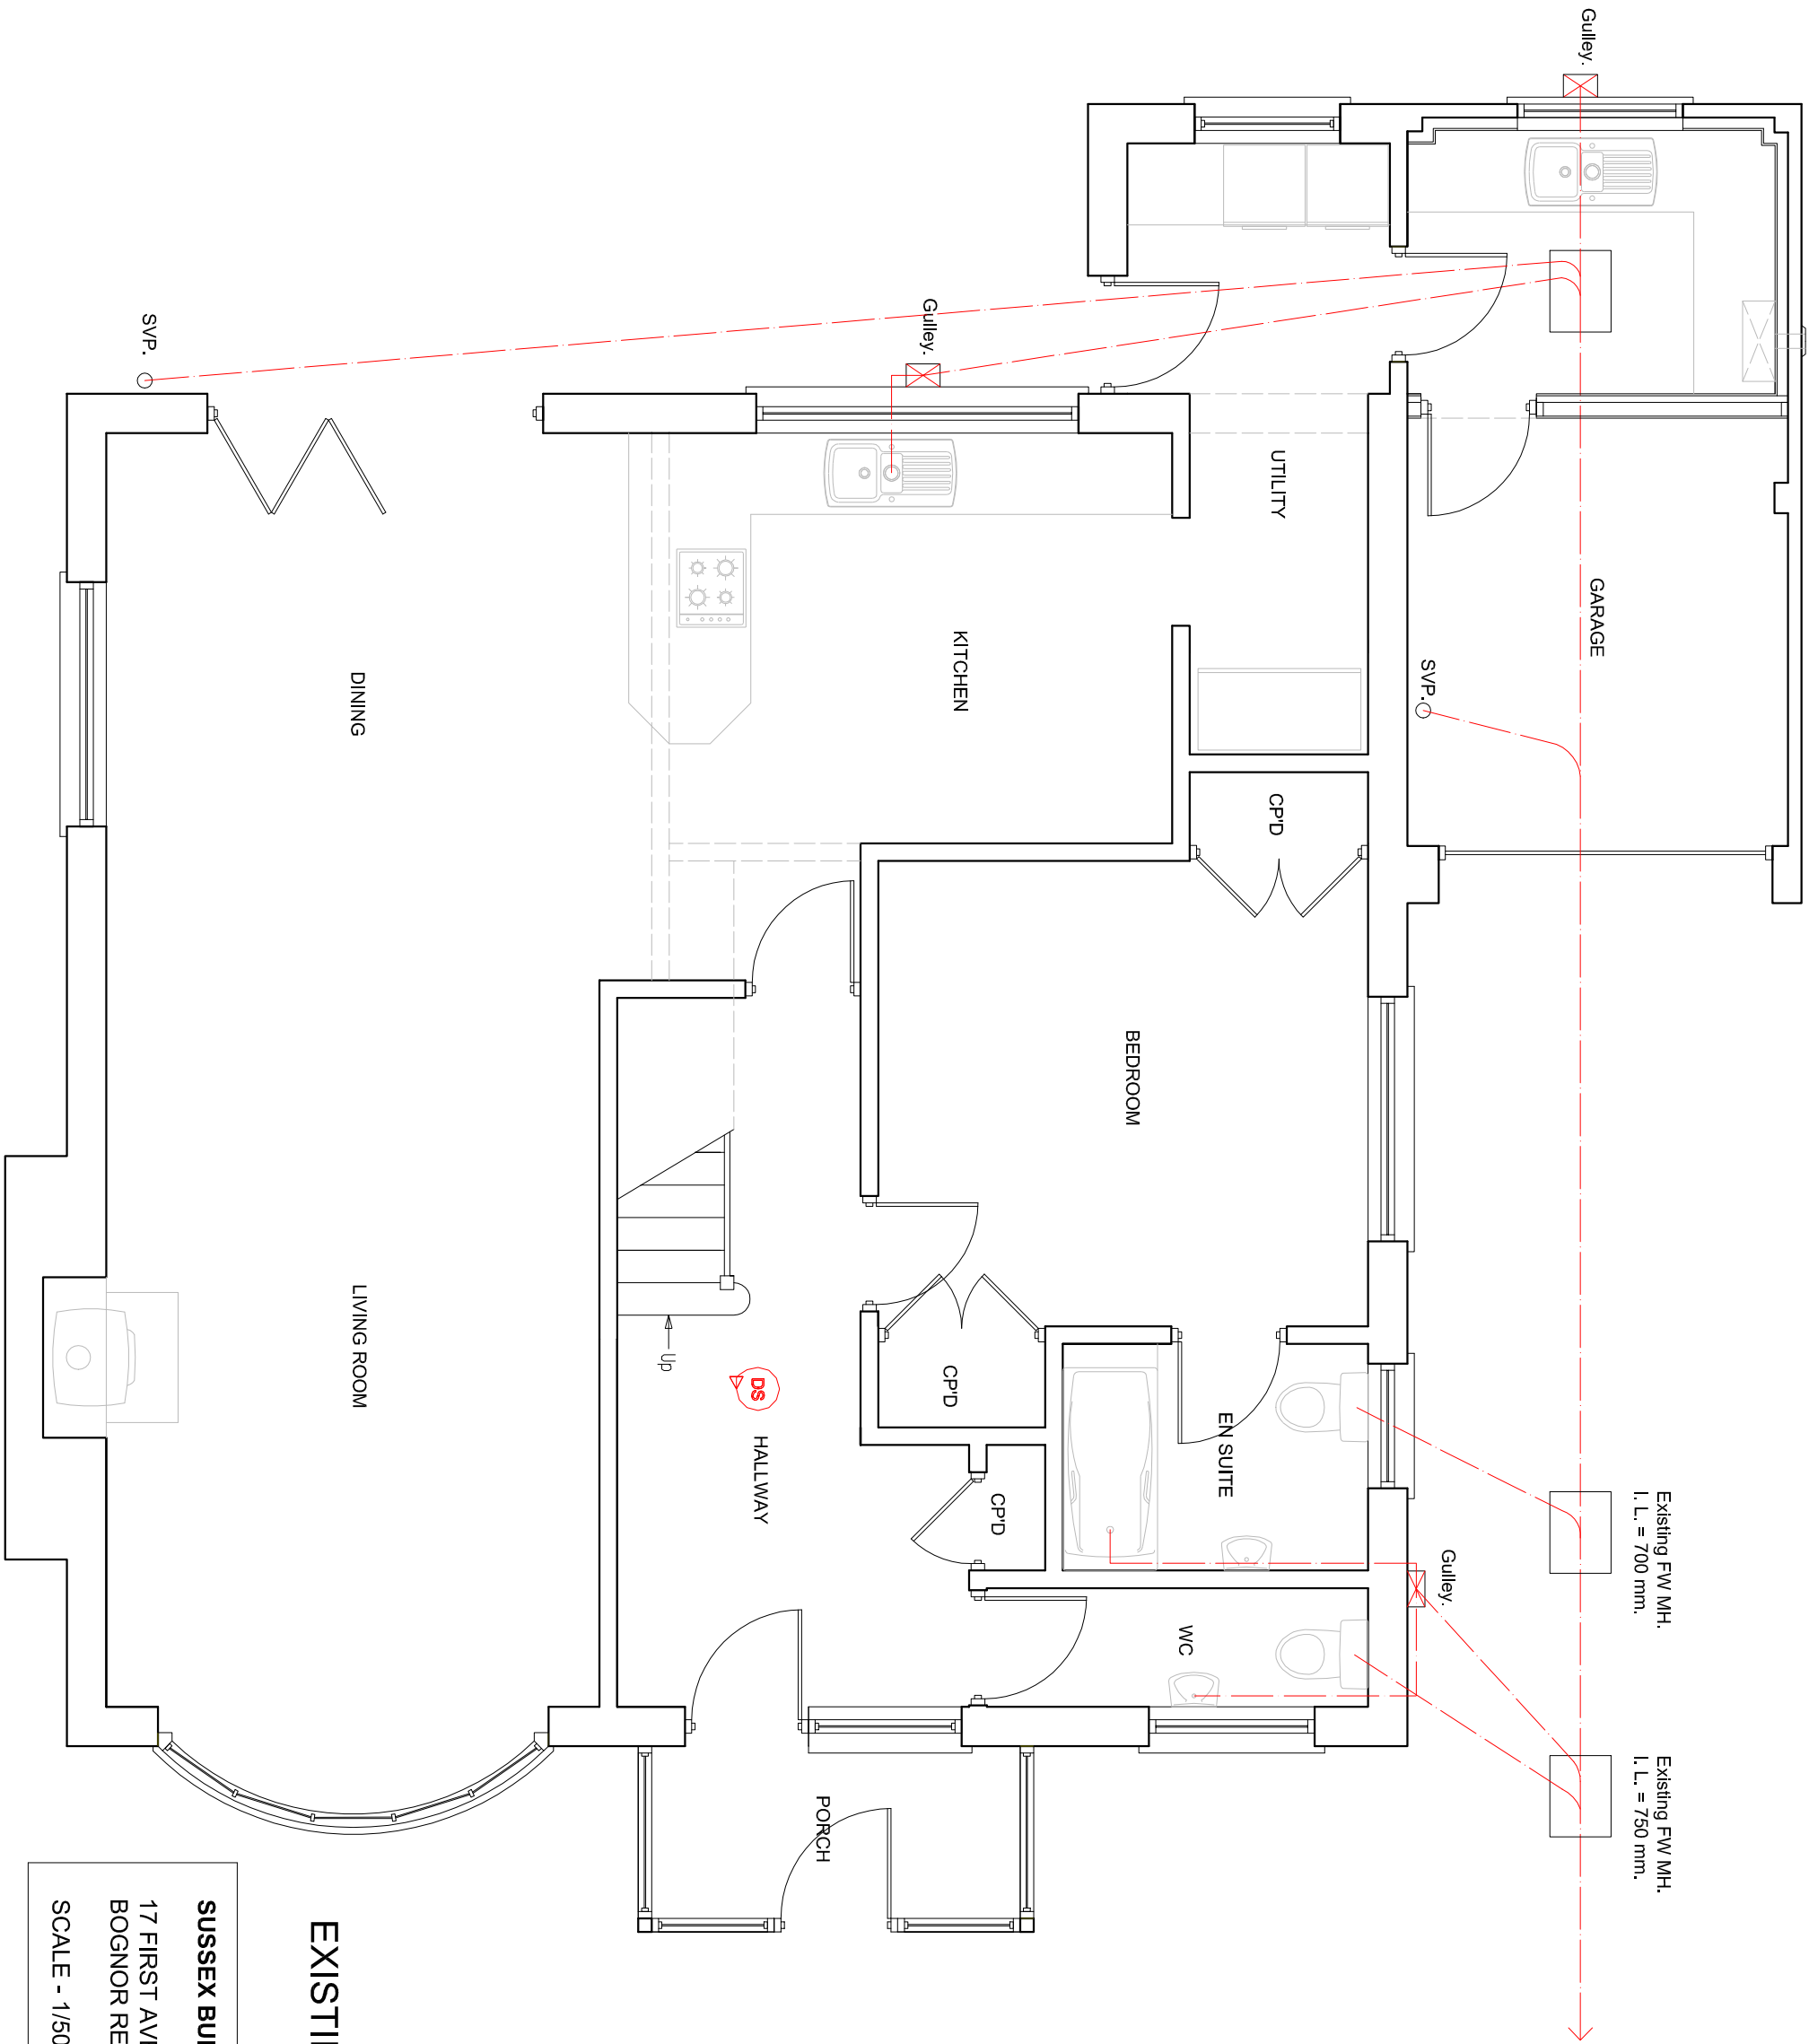

EXISTING GROUND FLOOR PLAN

SUSSEX BUILDING CONSULTANCY LIMITED

17 FIRST AVENUE, FELPHAM,
BOGNOR REGIS, WEST SUSSEX.

SCALE - 1/50 REV - DATE - 19/03/2020

LABC partner

3 NORTHCOE ROAD
BOGNOR REGIS
PO21 9LZ

TEL/FAX - (01243) 861379

