


©Crown Copyright. All rights reserved. Licence no. 100019980

Existing Location Plan

1:1250 @ A3

SCALE BAR 1:1250

0 25 50 100

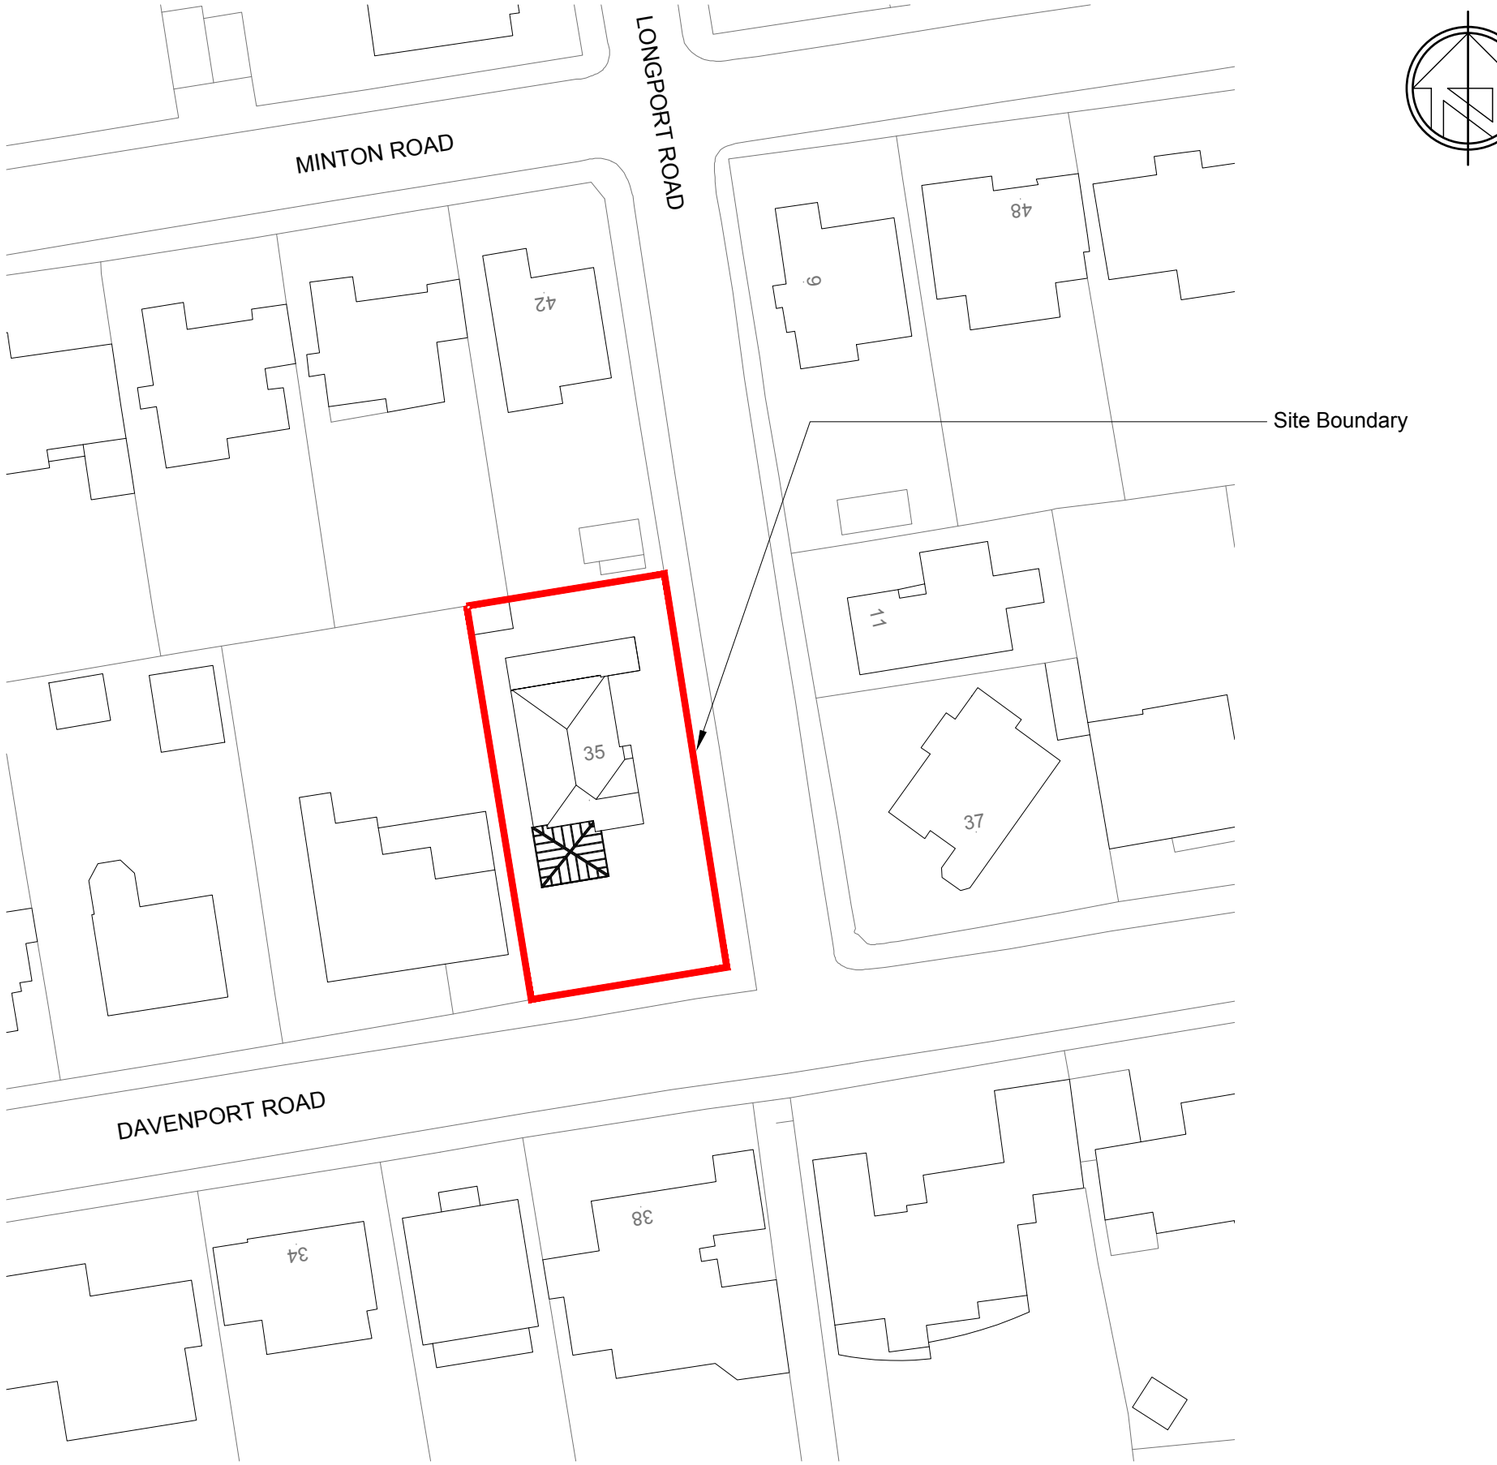

©Crown Copyright. All rights reserved. Licence no. 100019980

Existing Site Plan

1:500 @ A3

SCALE BAR 1:500

0 10 20 50

Project	Drawing	Scale	Drawing No	Date
35 Davenport Road, Felpham PO22 7JS	Existing Location & Site Plan	As Shown @ A3	1011 - DPA - 001	17.04.25

Use figured dimensions only. All dimensions are to be checked on site before any work is carried out. Please contact the Architect immediately regarding any discrepancies discovered on site.