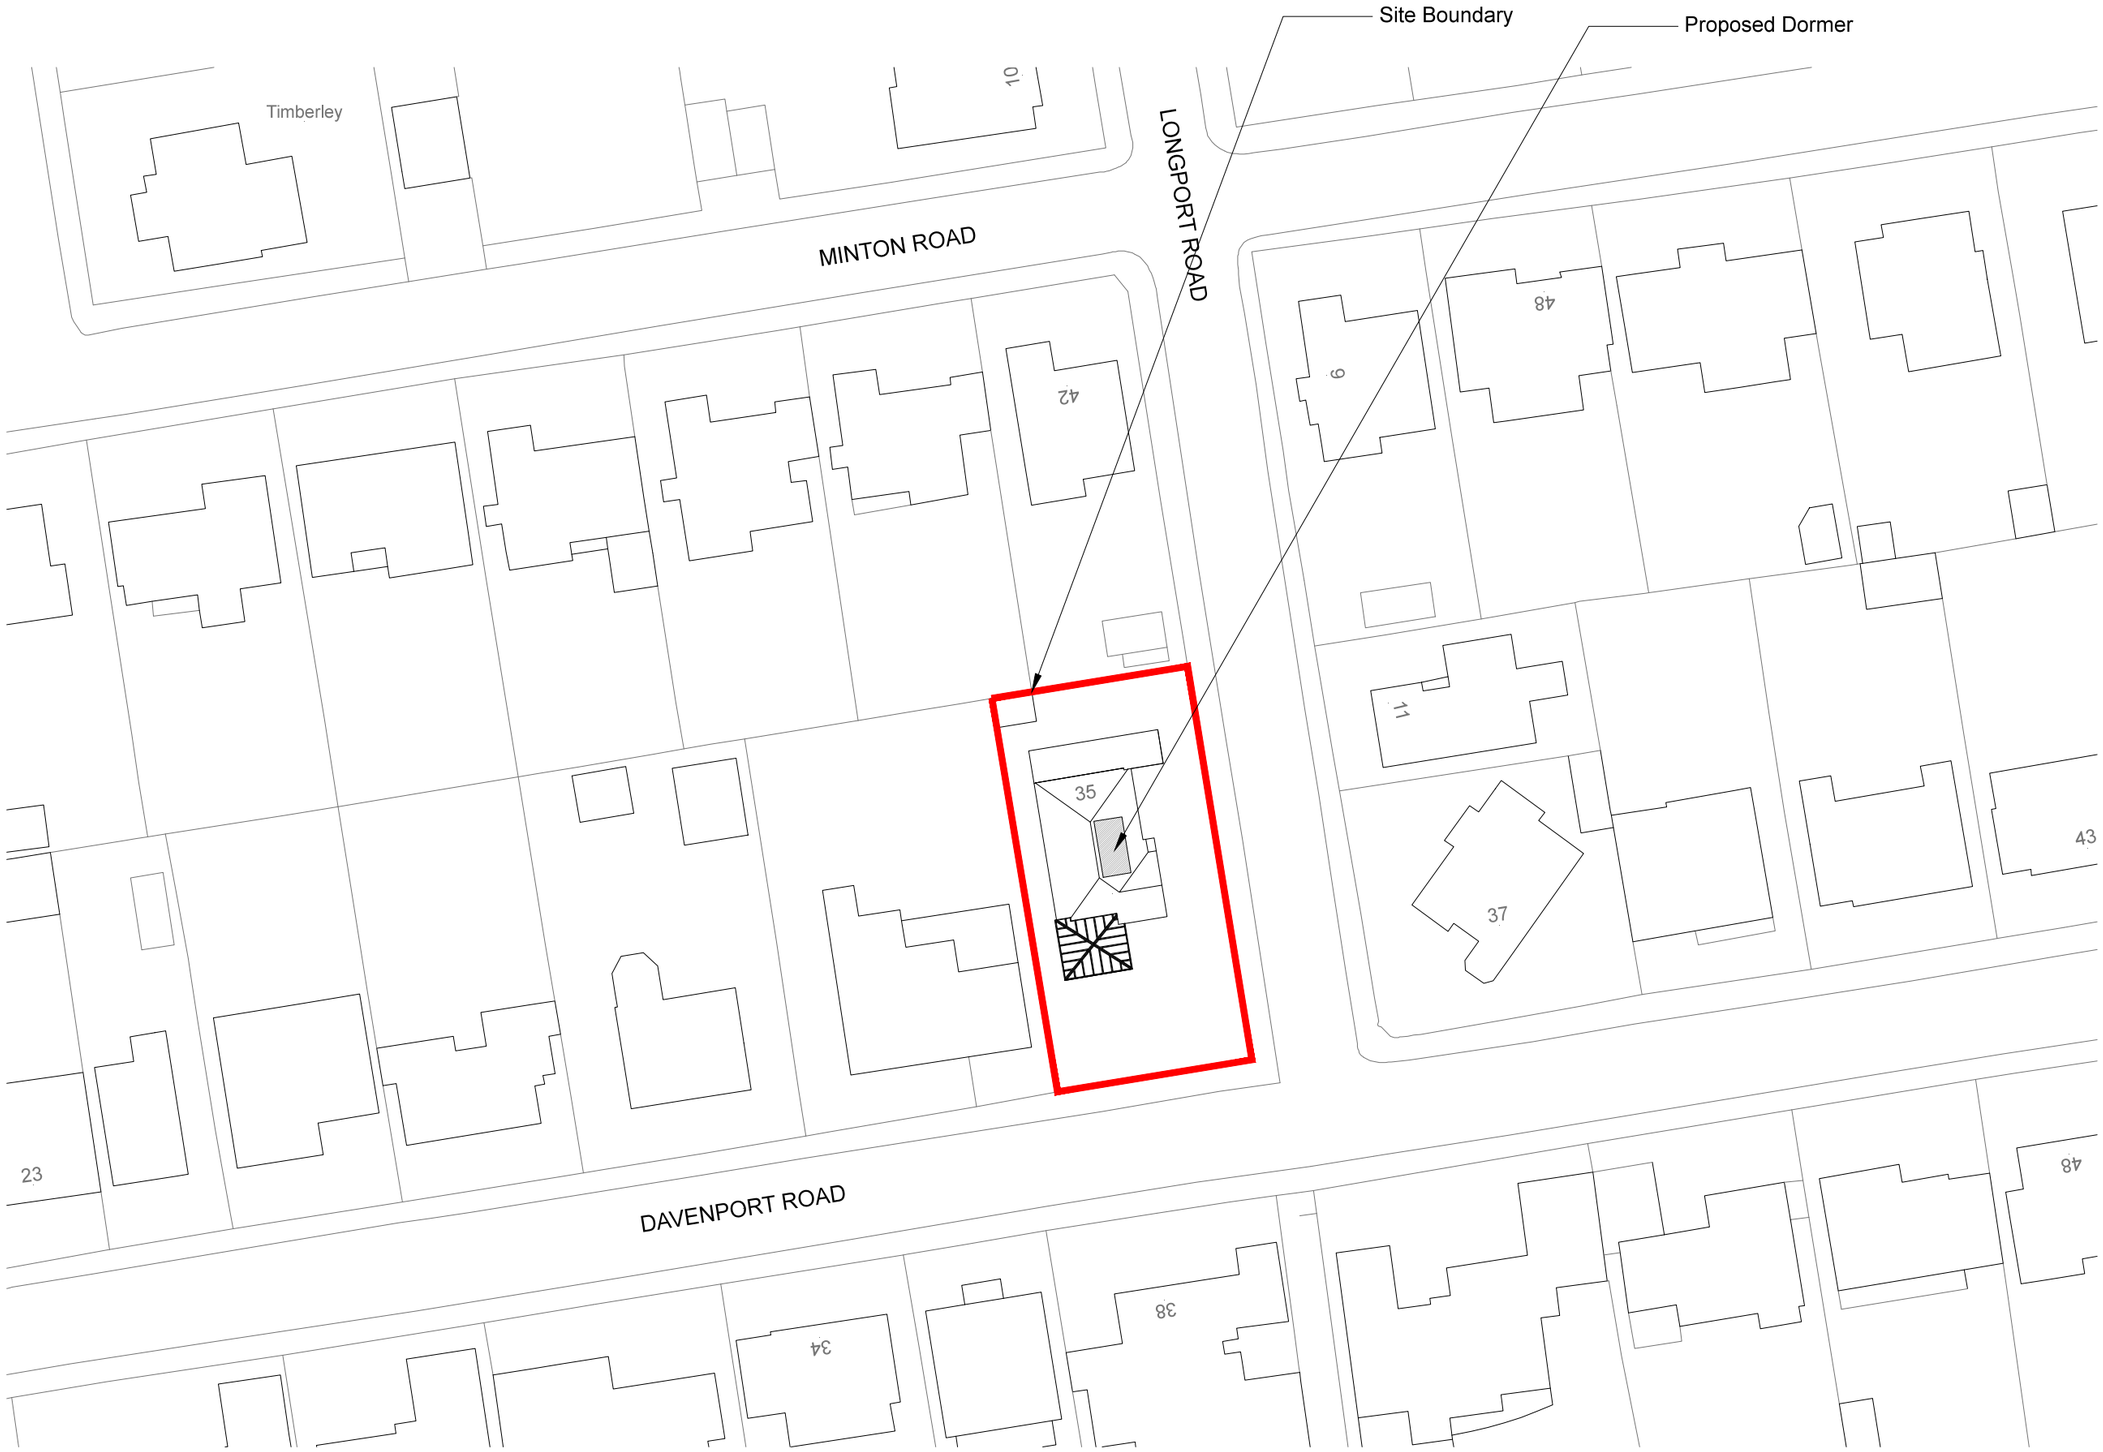


Proposed Site Plan

1:500 @ A3

©Crown Copyright. All rights reserved. Licence no. 100019980

SCALE BAR 1:500

0 10 20 50

Project	Drawing	Scale	Drawing No	Date
35 Davenport Road, Felpham PO22 7JS	Proposed Site Plan	1:500 @ A3	1011 - DPA - 002 RevA	17.04.25

Use figured dimensions only. All dimensions are to be checked on site before any work is carried out. Please contact the Architect immediately regarding any discrepancies discovered on site.