


FELPHAM WAY ELEVATION




COURTYARD ELEVATION




SUMMERLEY LANE ELEVATION

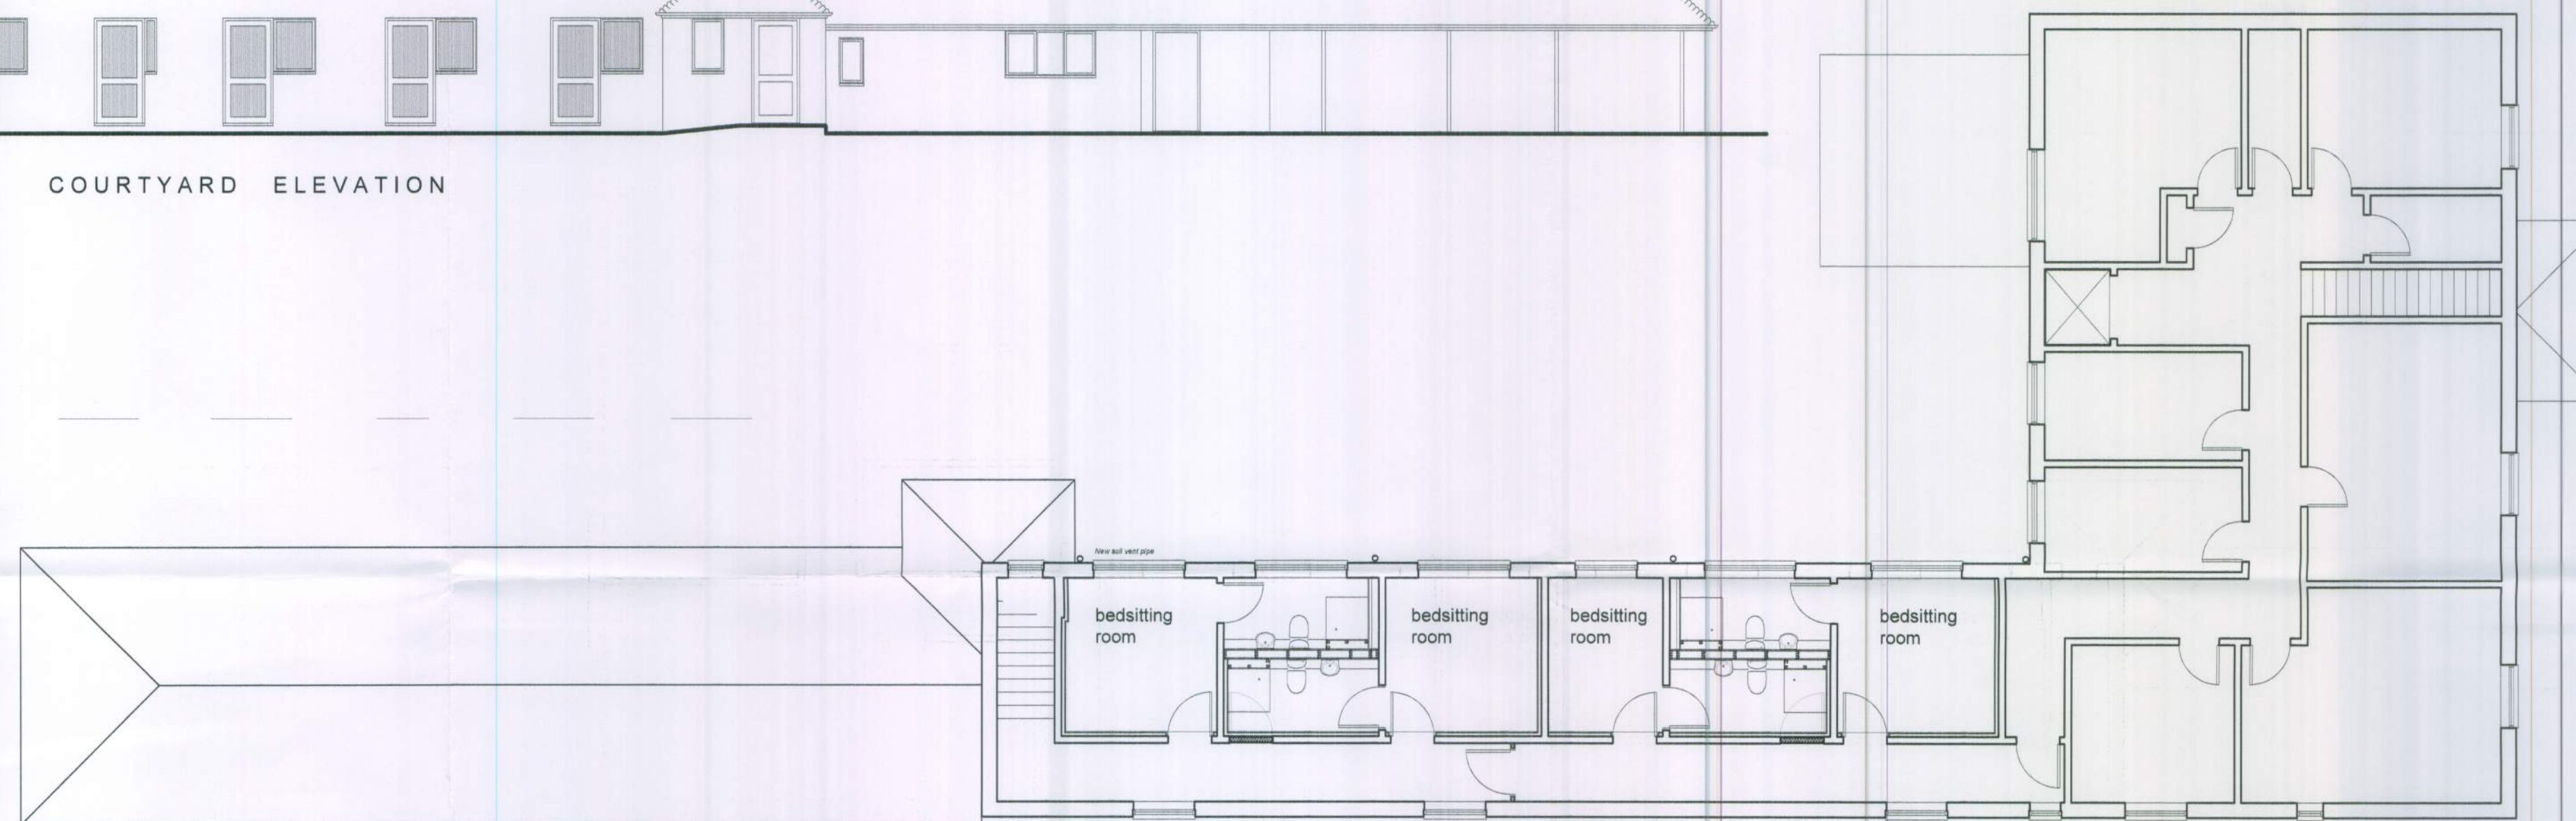


FIRST FLOOR LAYOUT PLAN

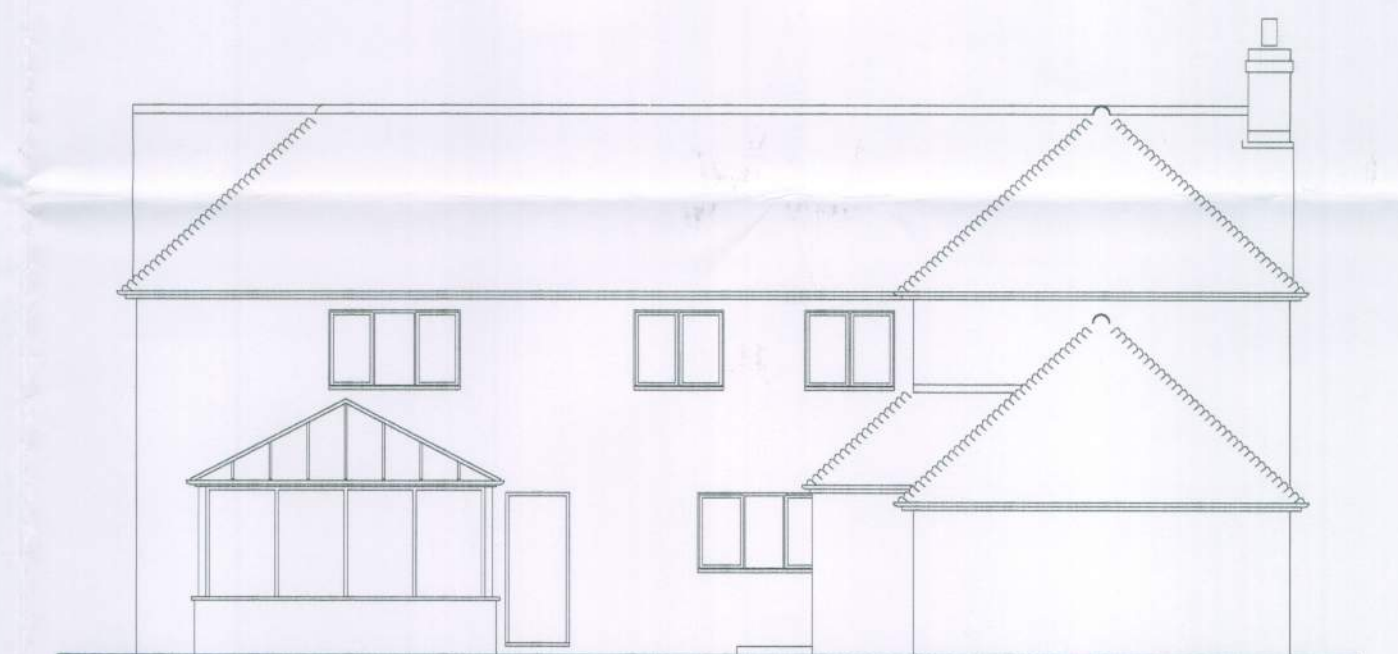

COURTYARD ELEVATION

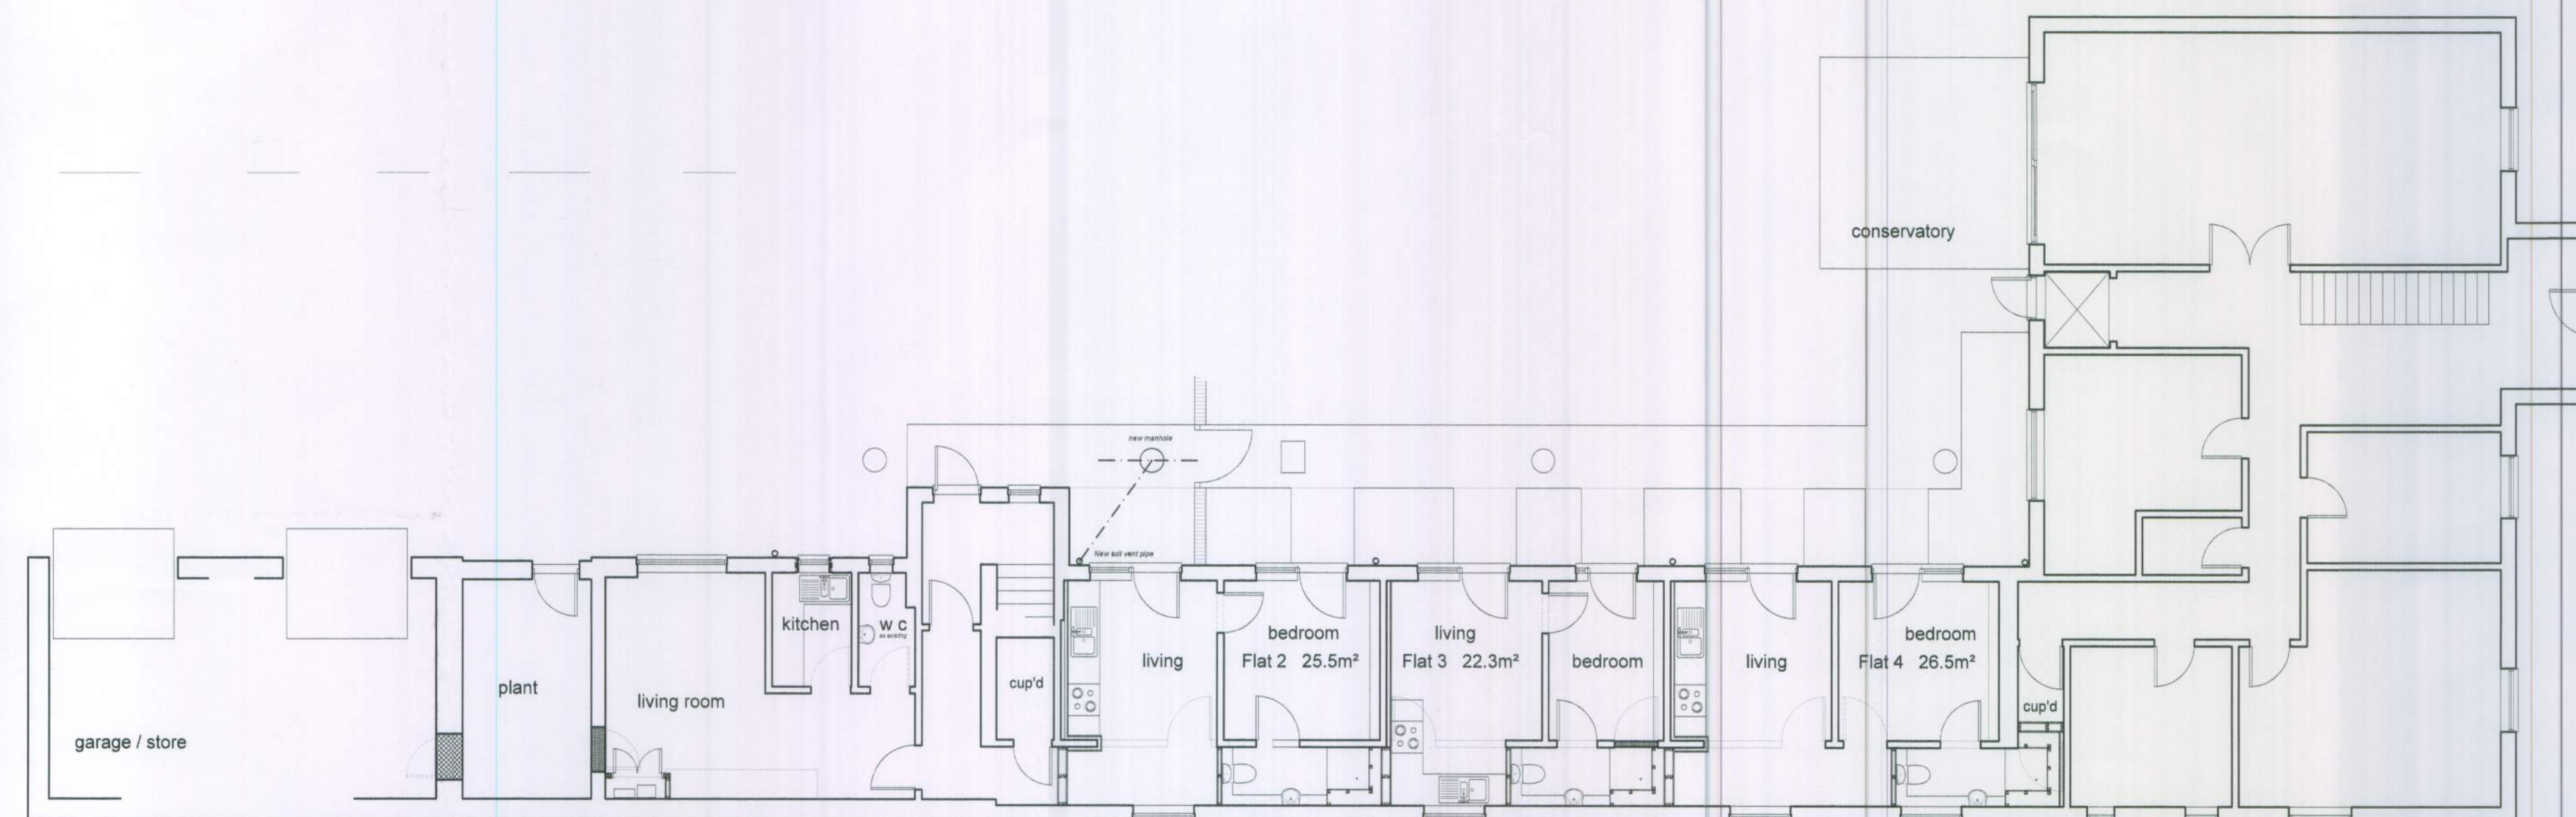

GROUND FLOOR LAYOUT PLAN

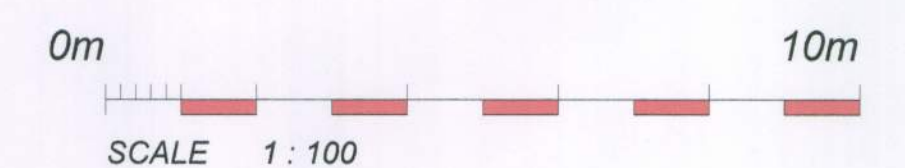

A	Minor amendment revisions . . .	11.01.12
revision ref	revision	date

project
OLD MANOR HOUSE NURSING HOME, FELPHAM
 FOR SUSSEX AUTISTIC COMMUNITY TRUST

drg title
PLANS & ELEVATIONS PROPOSED

CH Design Partnership

32 The City Business Centre
 Hyde Street
 Winchester
 Hampshire
 SO23 7TA
 T 01962 841404
 F 01962 843430
 E admin@chdp.co.uk

scale	date	job no	drg no	A
1:100 @ A1	12/10	1323	21	