


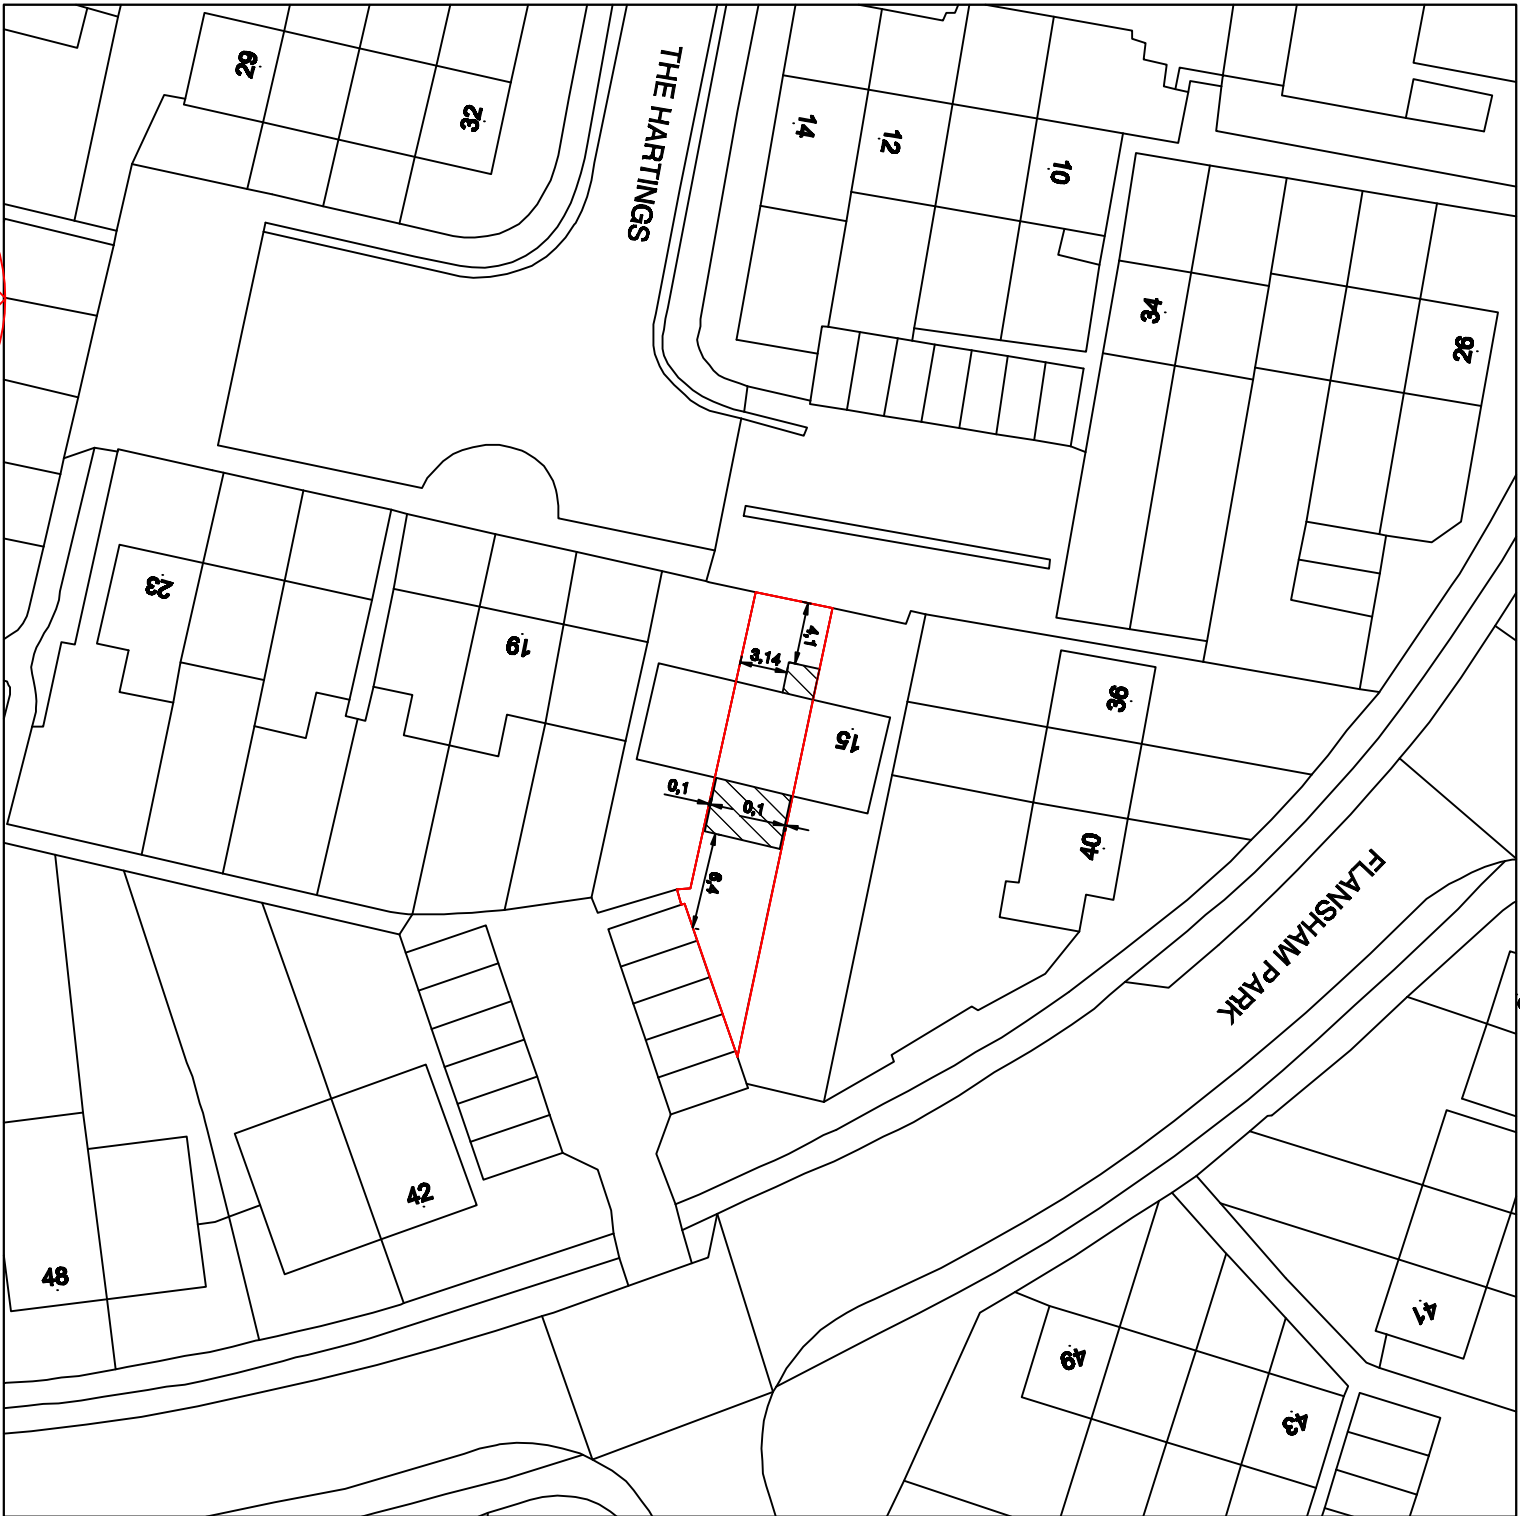

REVISIONS

Notes

1. These are computerised drawings for the purposes of planning & building regulations approvals & are based on overall measurements.

2. Dimensions shown must not be relied upon and must be checked on site and verified prior to commencement of work.

3. Where applicable this drawing is to be read in conjunction with other consultants' drawings & calculations.

4. Do not scale from these drawings, except for planning purposes.

5. Any work undertaken prior to Planning and Building Regulations Approval is done so entirely at the Client/Contractors own risk.

© 2017 - T. Murray

TIM MURRAY MBENG

BUILDING CONSULTANT

6 Middleton Court, Elmfield
Middleton - on - Sea
West Sussex, PO22 6JF
Tel: 01243 583676

PROJECT DETAIL

16 THE HARTINGS FELPHAM
WEST SUSSEX PO22 6QF

EXTENSIONS

FOR: RICHARD CULLEN

DRAWING	SCA
BLOCK PLAN PLAN	1/500
DATE: FEBRUARY 2017	
DRAWN: T. Murray	
DRAWING: 17/10/4	REVISION