




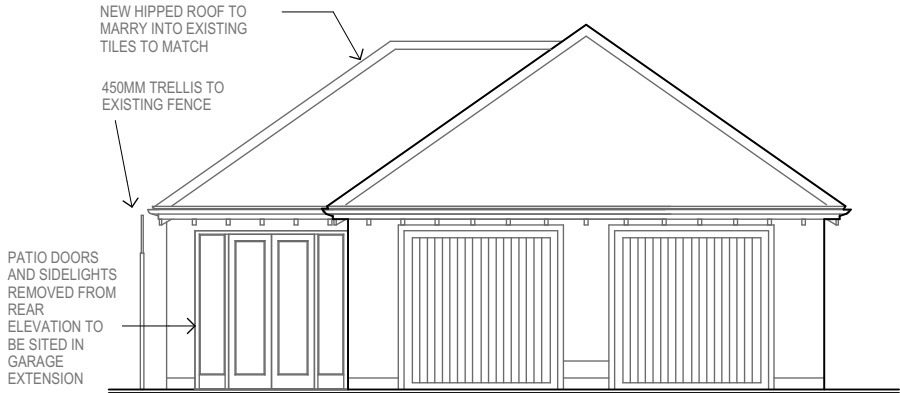


PROPOSED WEST ELEVATION | 1:100@A3

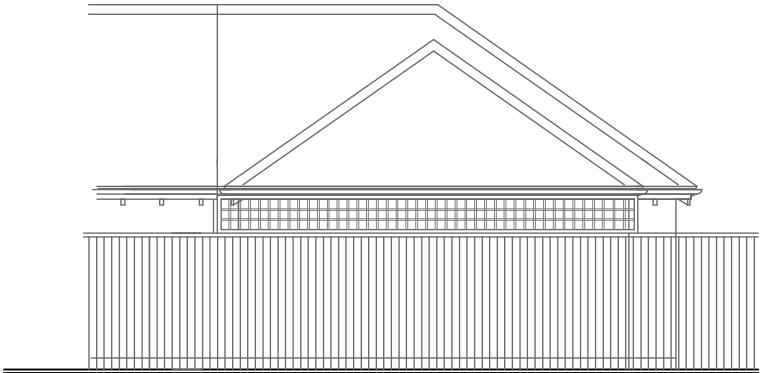



PROPOSED NORTH ELEVATION | 1:100@A3

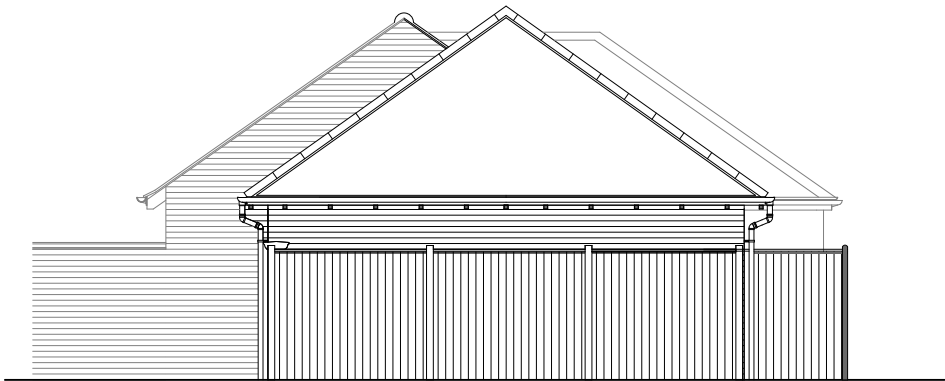

PROPOSED EAST ELEVATION | 1:100@A3

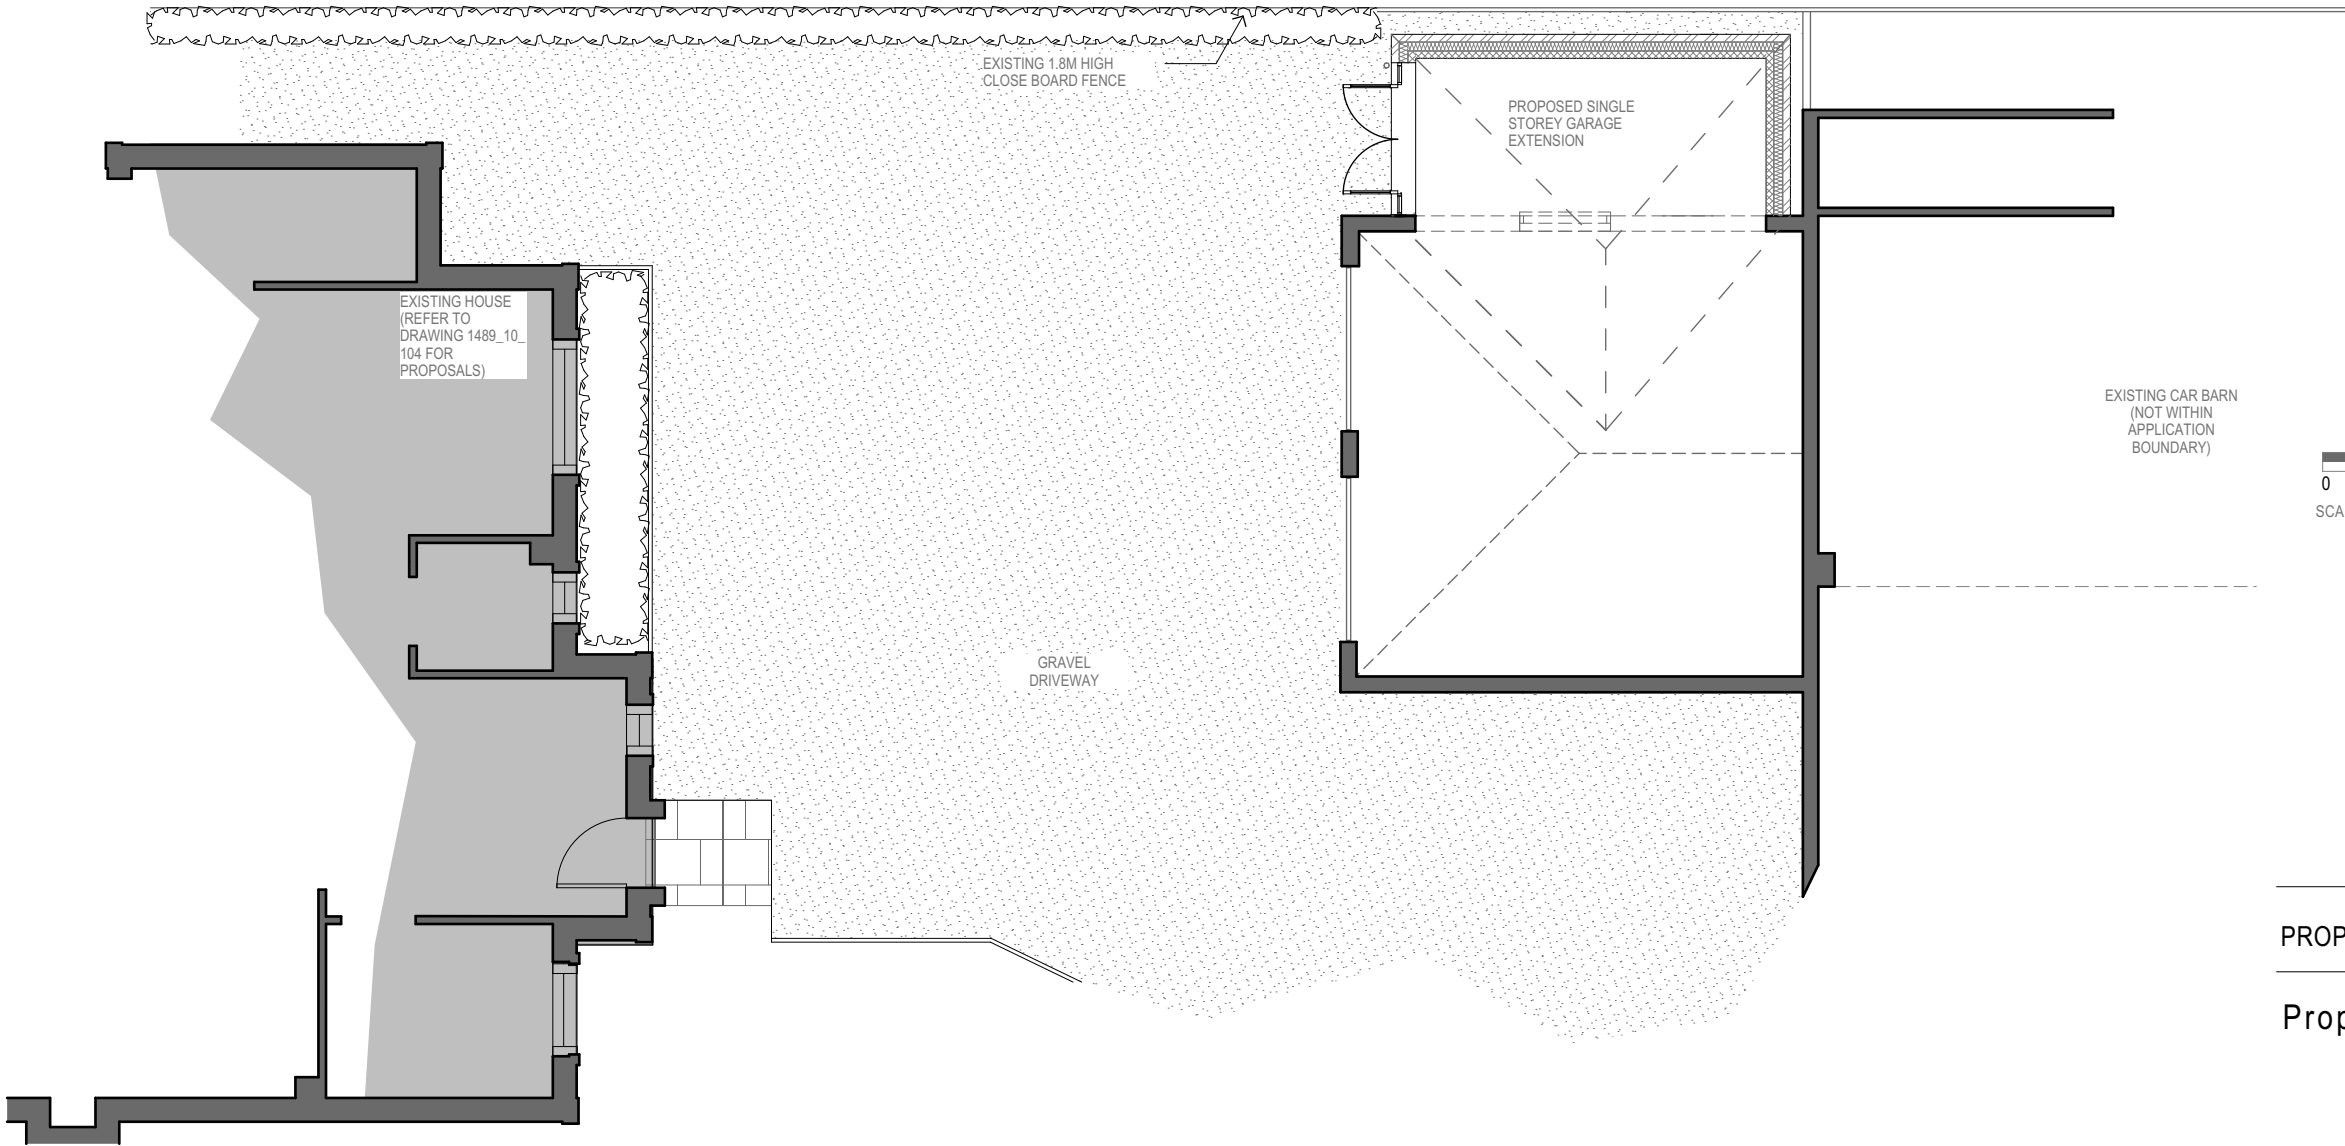

PROPOSED PLAN | 1:100@A3

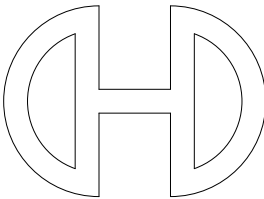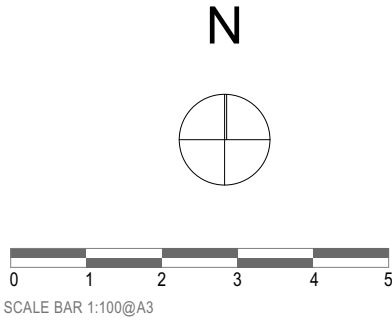

Victoria House 14 St Johns Road Hedge End Southampton Hampshire SO30 4AB
Tel 01489 773577 * Fax 01489 797111 * E mail sales@crayfernhomes.co.uk
All dimensions are to be checked onsite prior to commencement of work
This drawing is the copyright of Crayferm Homes Limited
and may not be copied altered or reproduced in any way without their written authority

PROPOSED GARAGE PLANS & ELEVATIONS

Proposed Residential Extensions
The Gate House
Manor Copse
Felpham

FOR
Mr K Wawman