



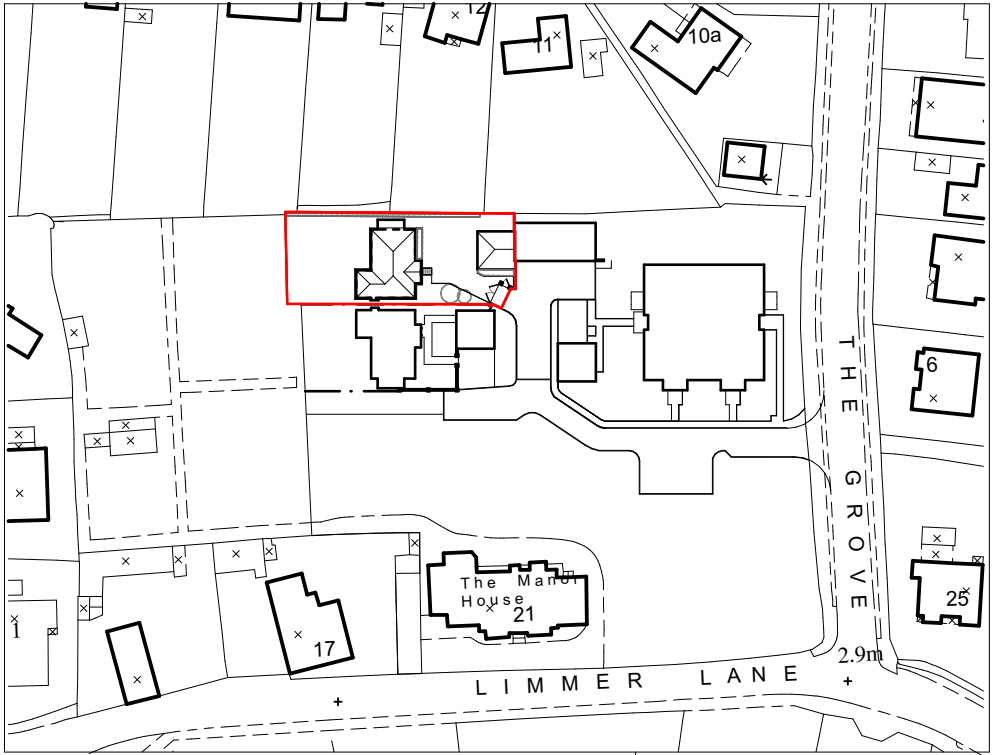


SITE LOCATION PLAN | 1:1250@A3
Based on OS data license no 1000020449

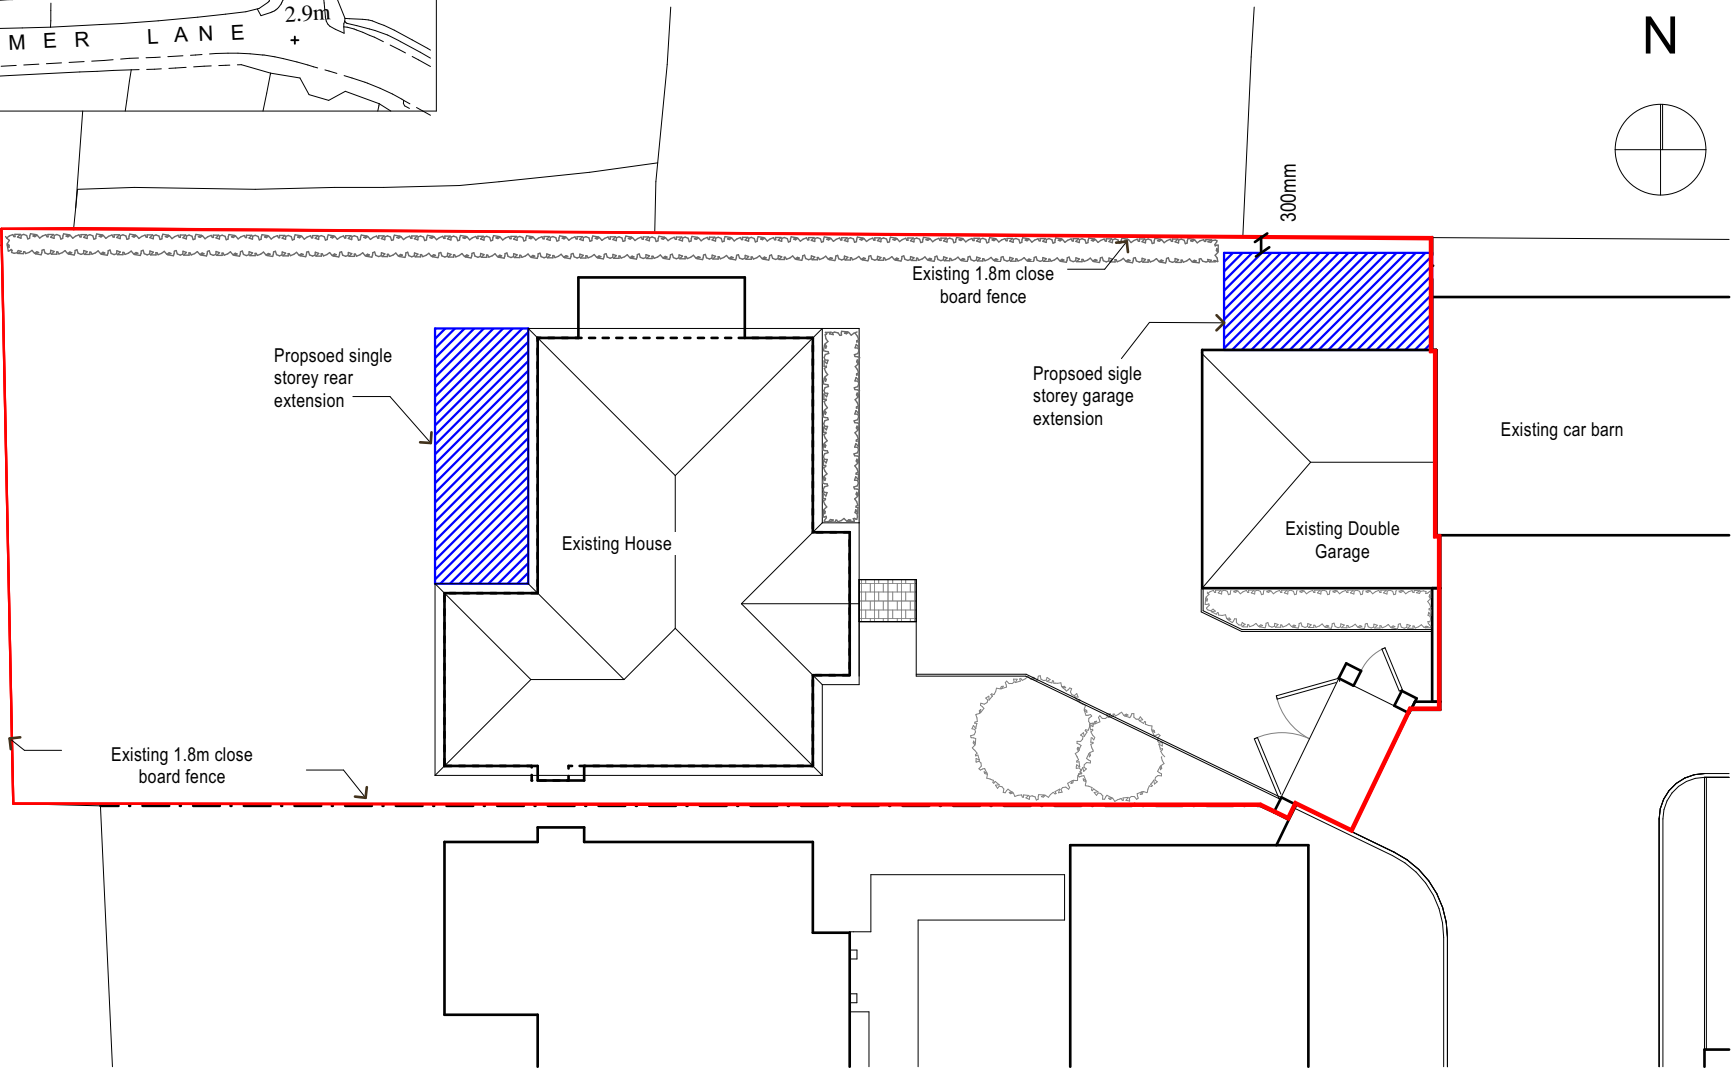

PROPOSED BLOCK PLAN | 1:200@A3

 Position of proposed extensions

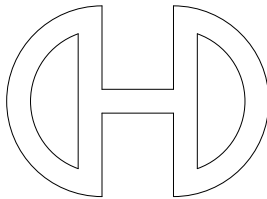

Victoria House 14 St Johns Road Hedge End Southampton Hampshire SO30 4AB
Tel 01489 773577 * Fax 01489 797111 * E mail sales@crayfernhomes.co.uk
All dimensions are to be checked onsite prior to commencement of work
This drawing is the copyright of Crayfern Homes Limited
and may not be copied altered or reproduced in any way without their written authority

SITE AND LOCATION PLANS

Proposed Residential Extensions
The Gate House
Manor Copse
Felpham

FOR
Mr K Wawman

SCALE:Varies DATE: Feb 18 DRAWING NO 1489_10_100_B