



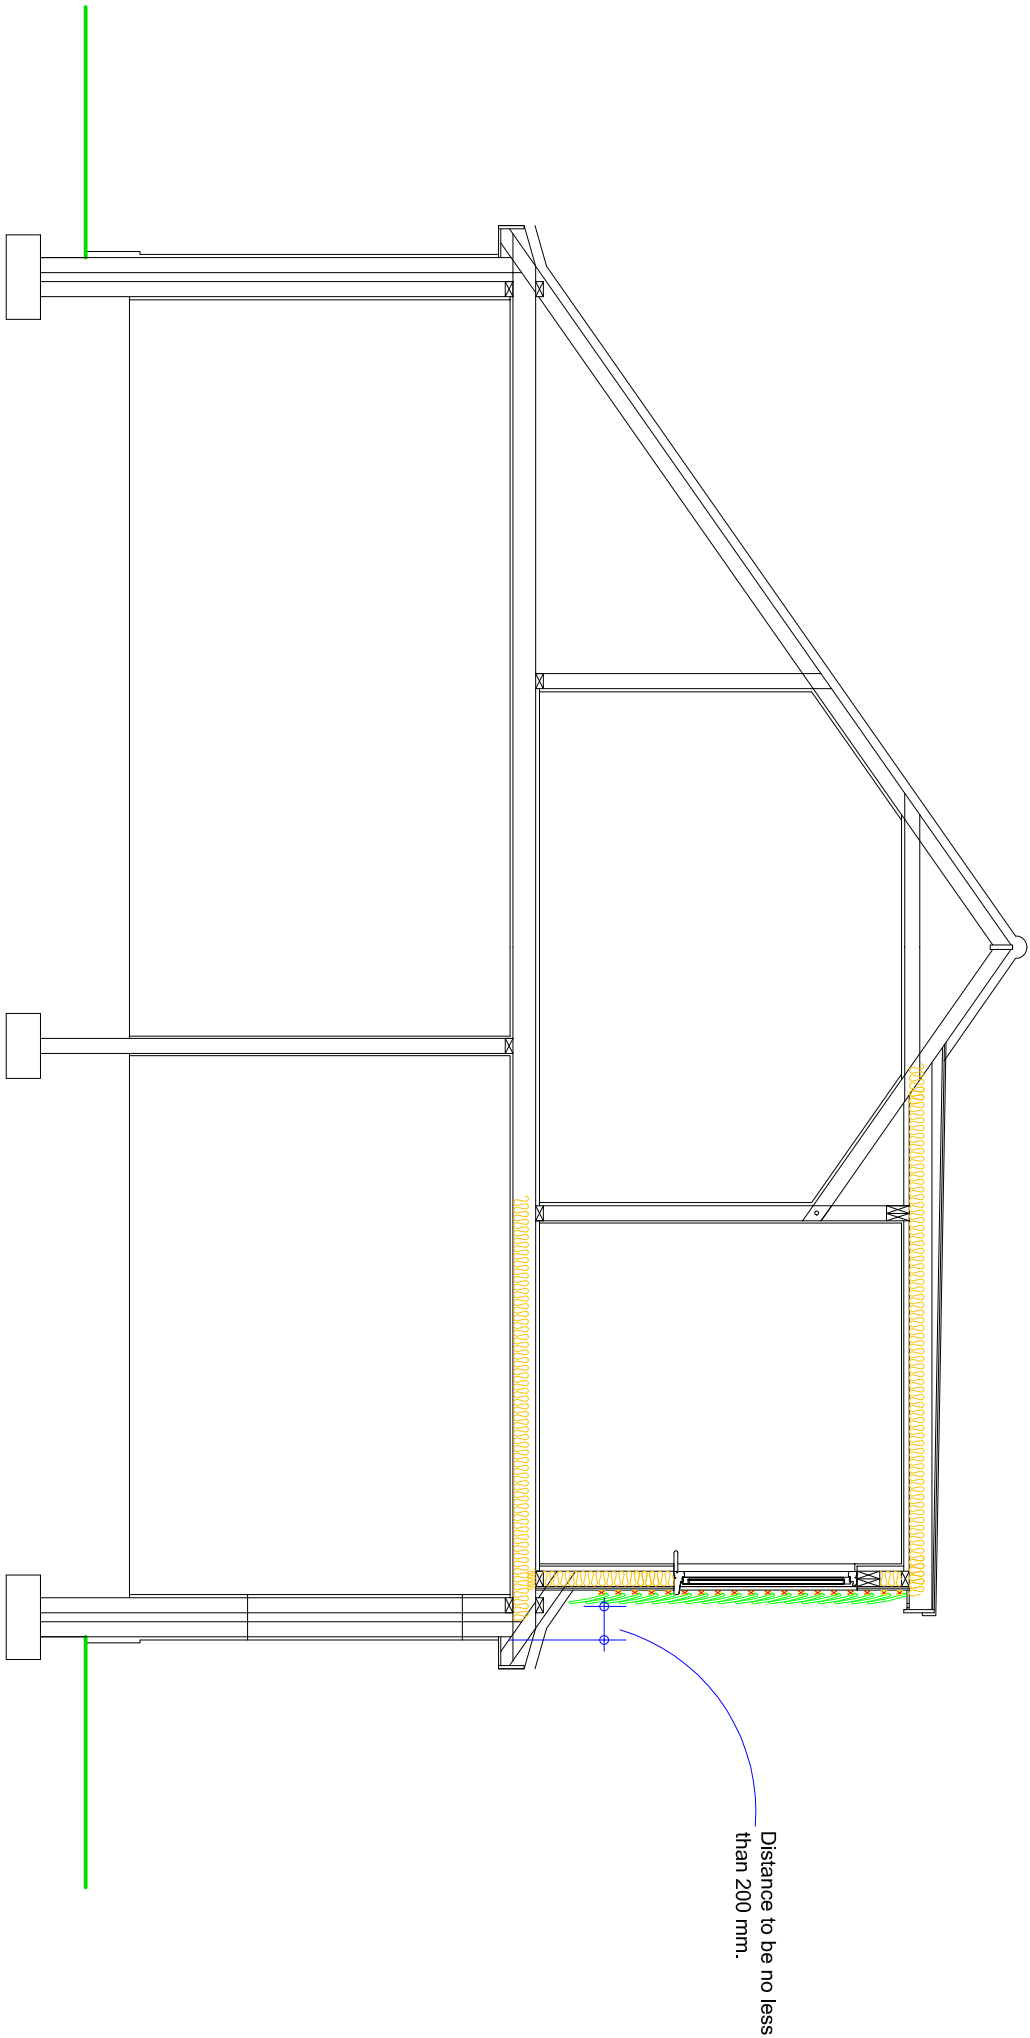

PROPOSED CROSS SECTION

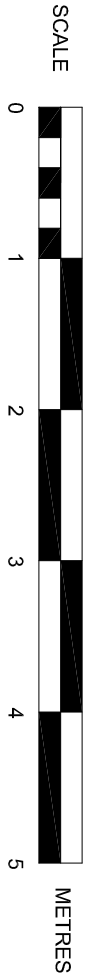

SUSSEX BUILDING CONSULTANCY LIMITED 102 FELPHAM WAY, FELPHAM, BOGNOR REGIS, WEST SUSSEX. SCALE - 1/50 REV - DATE - 17/03/2014	 LABC partner 3 NORTHCOTE ROAD BOGNOR REGIS PO21 8LZ TEL/FAX - (01243) 861379
---	--