

A


B

C

D

E

F

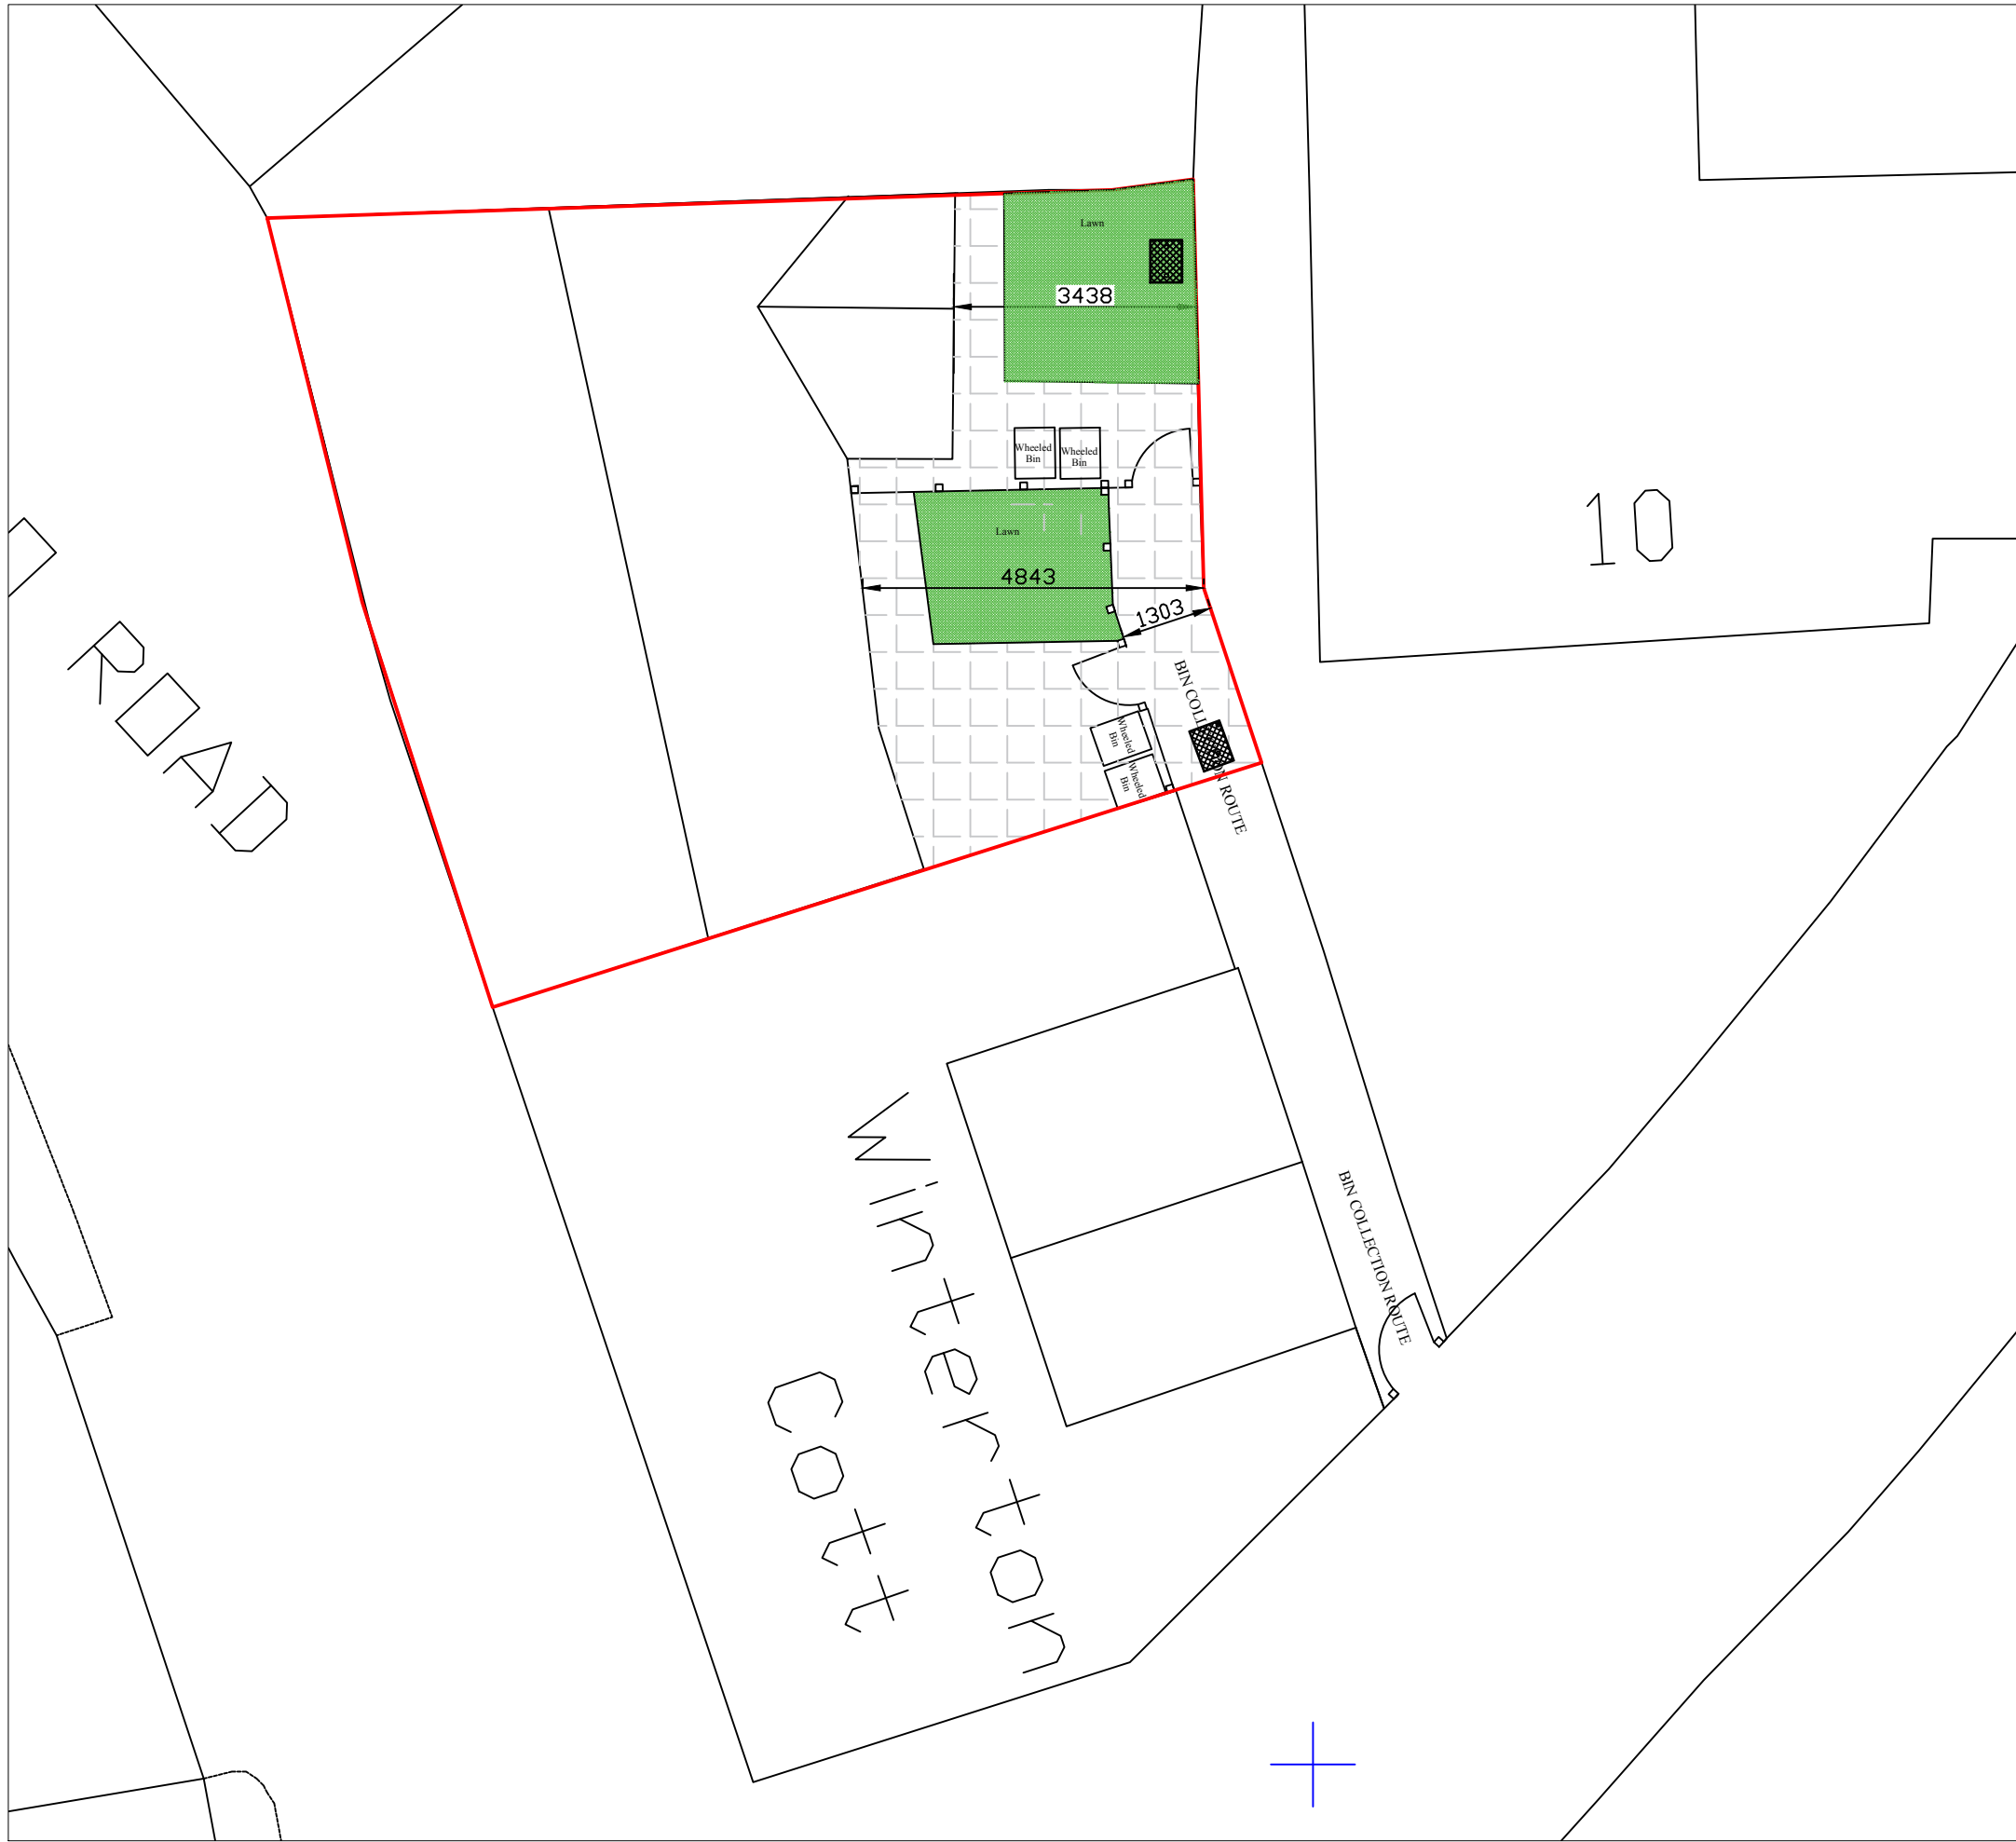

31 Elmwood Ave, Bognor Regis, West
Sussex, PO22 8DD
Tel: 07734 862261
e-mail: info@kmhconstruction.co.uk

CLIENT: Mr & Mrs Kilvington
The Malthouse
3 Waterloo Road
Felpham
PO22 7EH

DRAWING TITLE:
Bin Storage & Collection Plan
1:100 @ A3

DRAWN:	JOB NO:	SCALE: 1:100 @ A3
--------	---------	----------------------

CHECKED: -	DRAWING NO: AK-P-06	REV:
---------------	------------------------	------

DATE: 02-03-19	
-------------------	--

© KMH Construction Ltd

A

B

C

D

E

F