



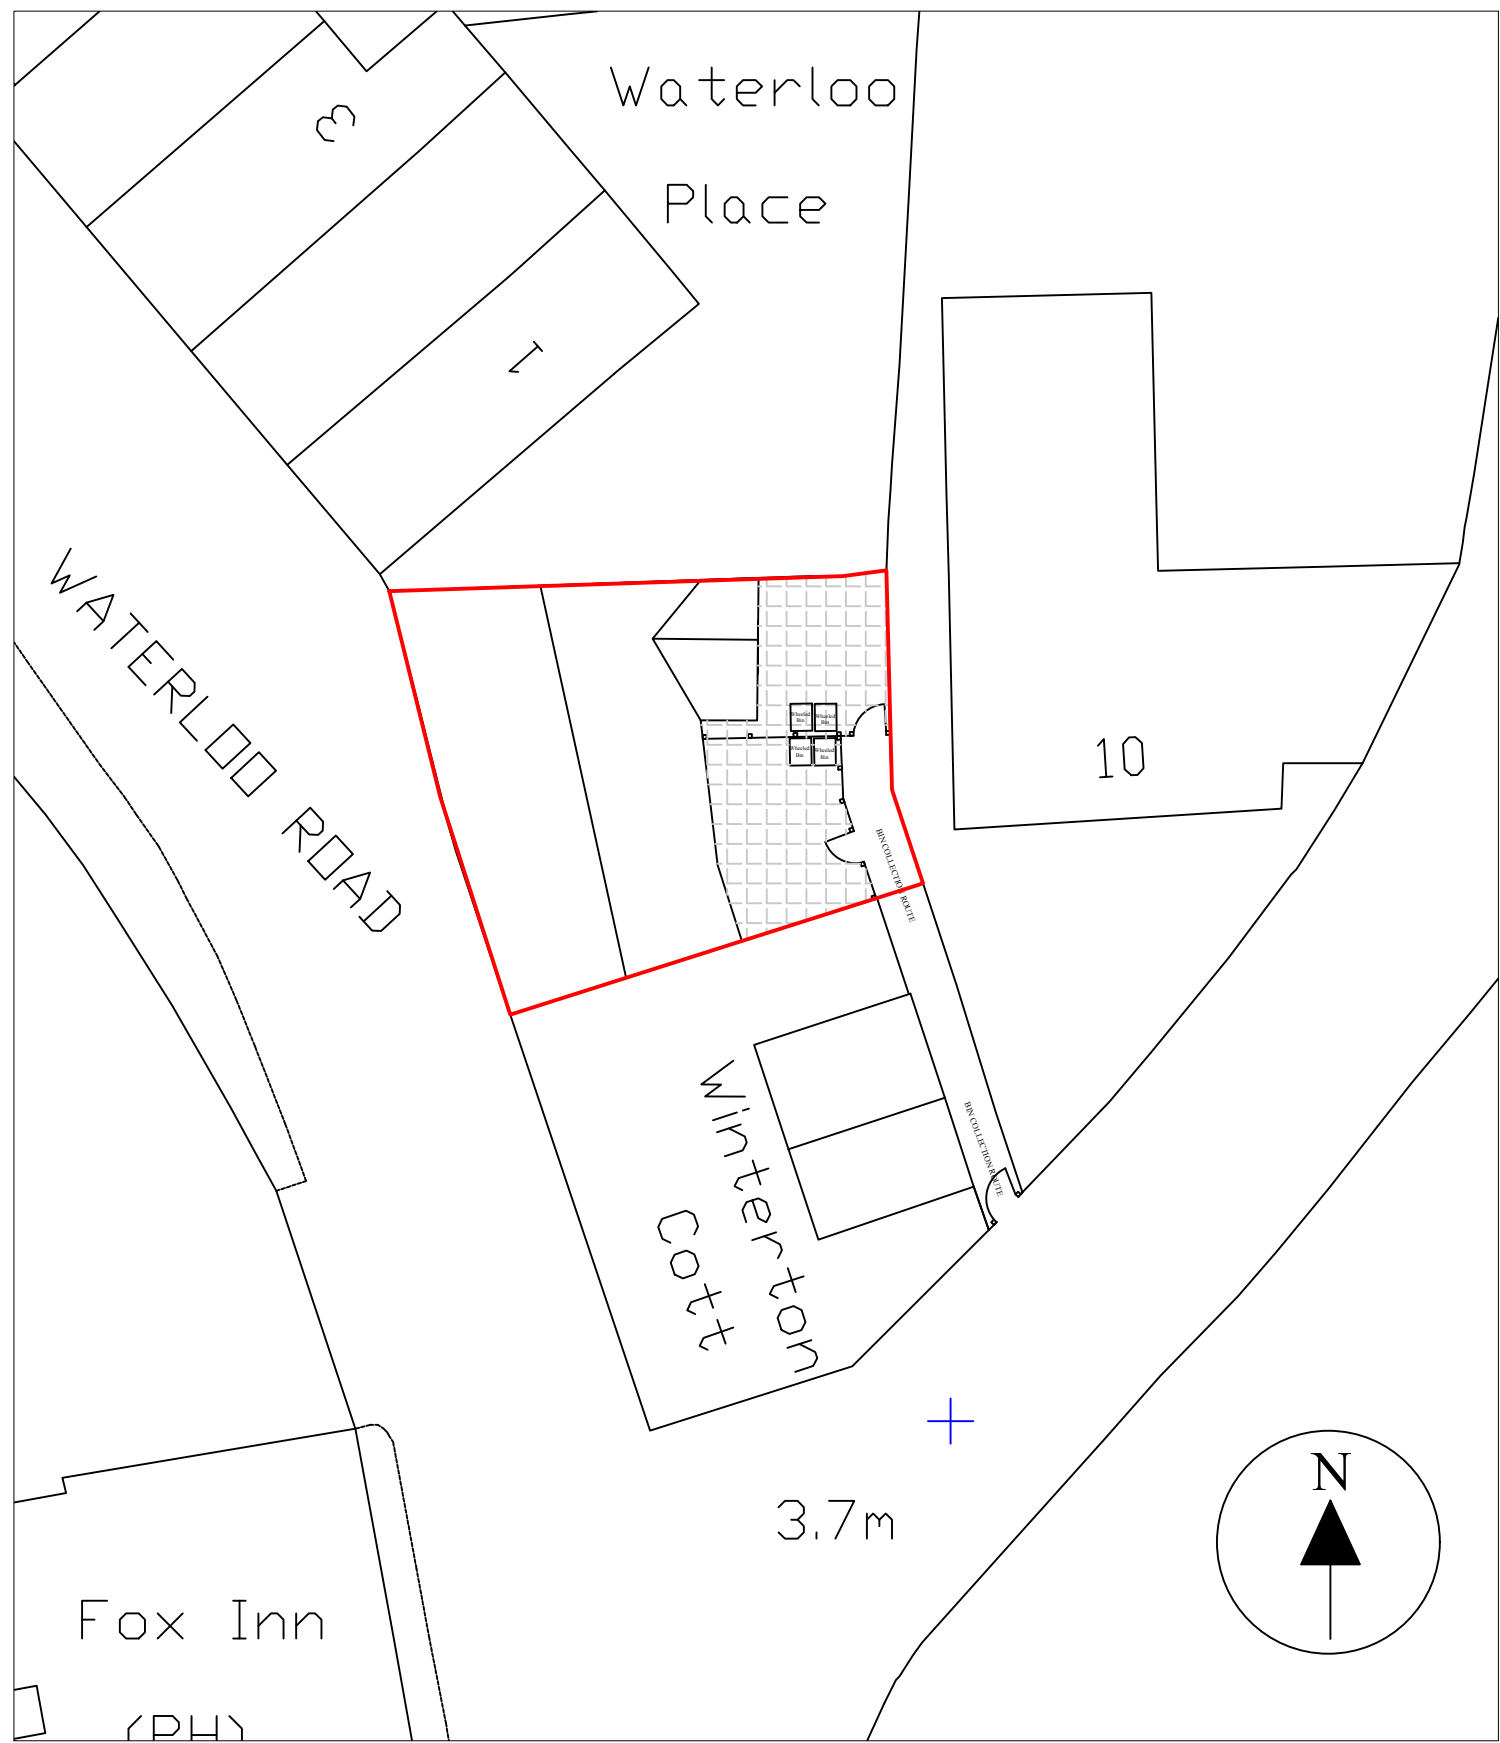

Block Plan Scale 1:200@ A3

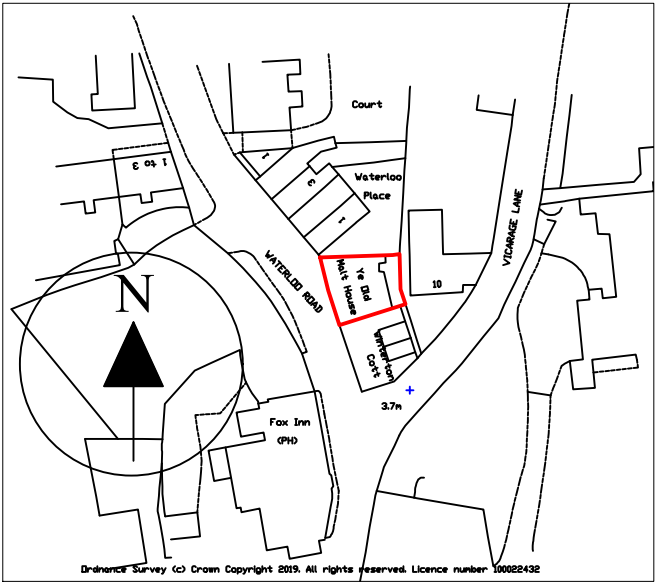

Location Plan Scale 1:1250 @ A3



31 Elmwood Ave, Bognor Regis, West
Sussex, PO22 8DD
Tel: 07734 862261
e-mail: info@kmhconstruction.co.uk

CLIENT:
Mr & Mrs Kilvington
The Malthouse
3 Waterloo Road
Felpham
PO22 7EH

DRAWING TITLE:
Location Plan 1-1250 @ A3
Block Plan 1-200 @ A3

DRAWN:	JOB NO:	SCALE:
CHECKED:	DRAWING NO:	REV:
DATE: 02-03-19	AK-P-05	

© KMH Construction Ltd