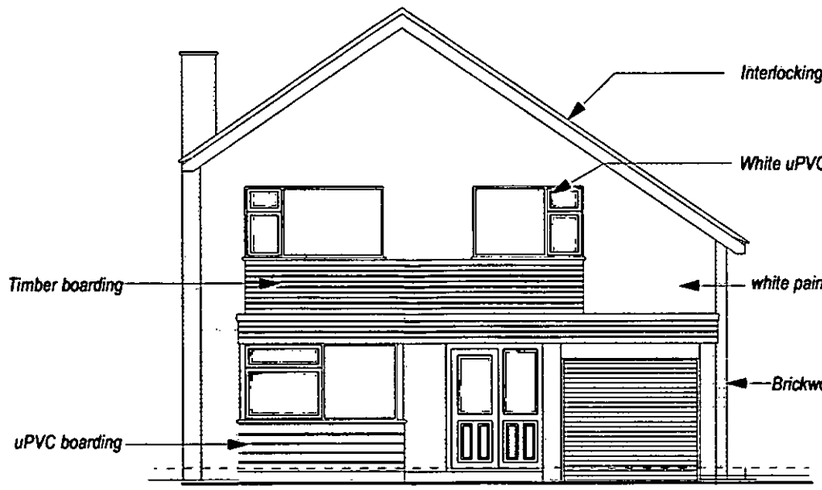

NORTH EAST ELEVATION

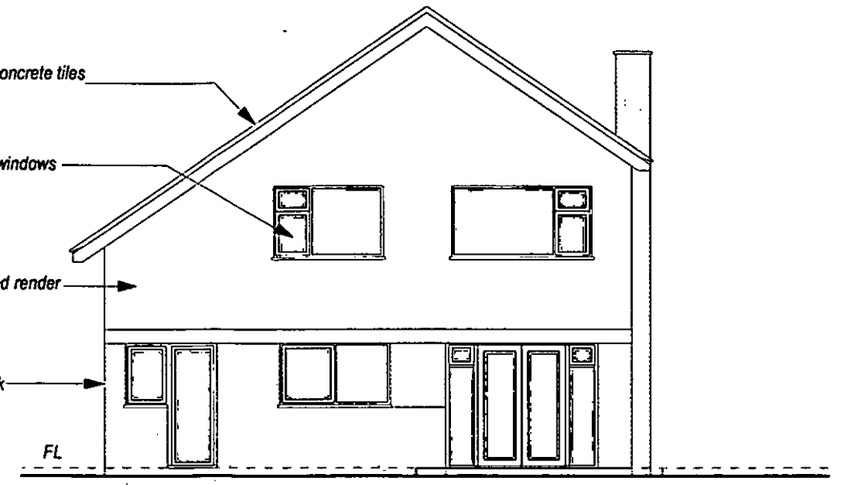

SOUTH WEST ELEVATION

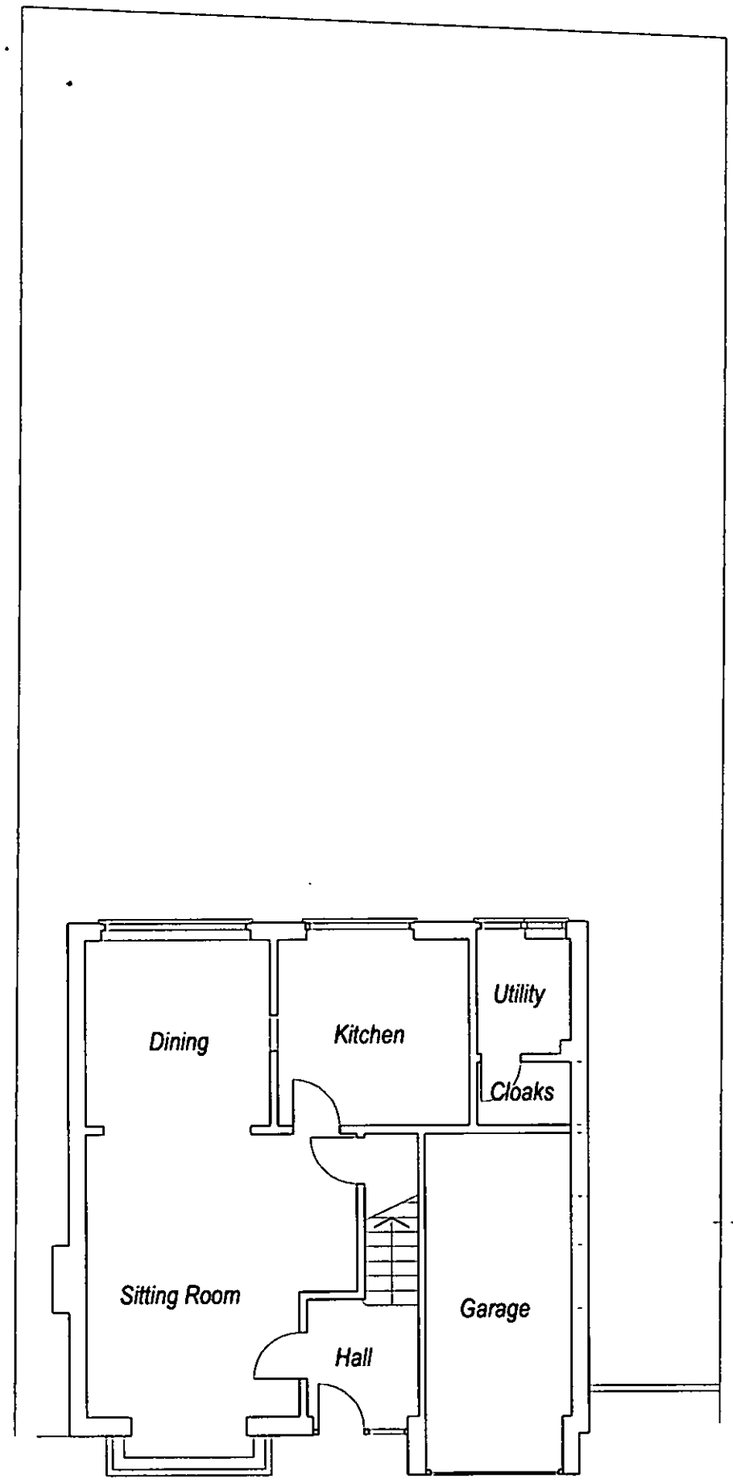

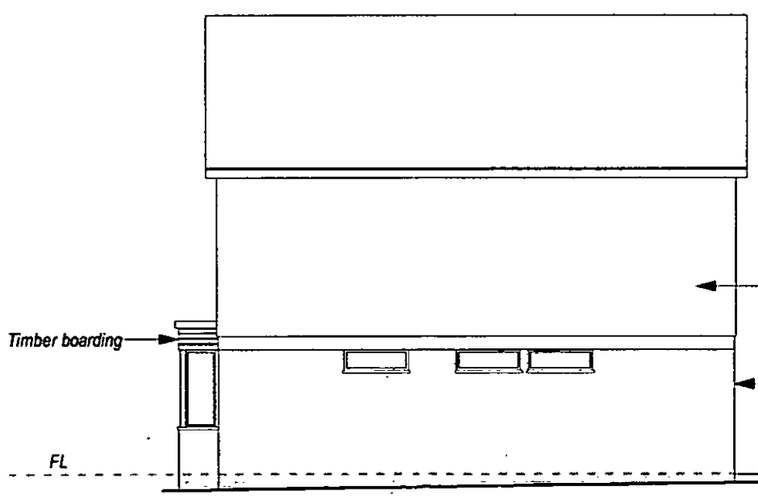

NORTH WEST ELEVATION

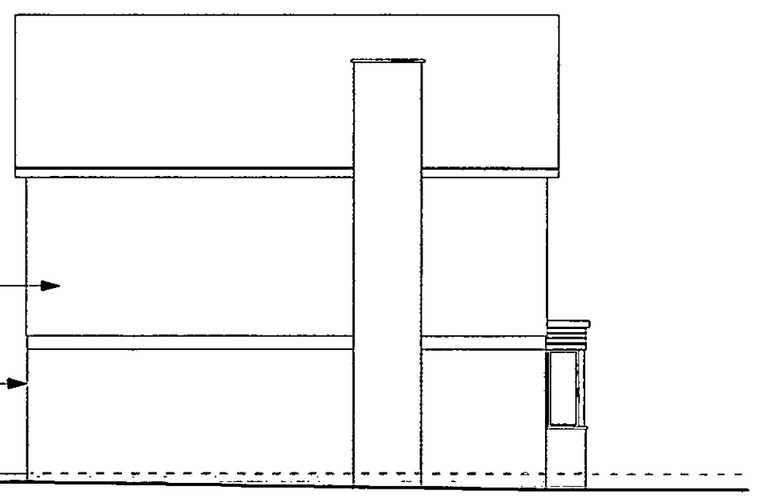

SOUTH EAST ELEVATION

REVISIONS

Duncan O'Kelly Partnership
Garden House Studio,
Eartham, Chichester,
West Sussex, PO 18 OLS.
Tel 01243 814673 Fax 01243 814532

40 HINDE ROAD
FELPHAM WEST SUSSEX PO22 7QJ

EXISTING PLANS AND ELEVATIONS

JANUARY 2013

1:100

2013.P02