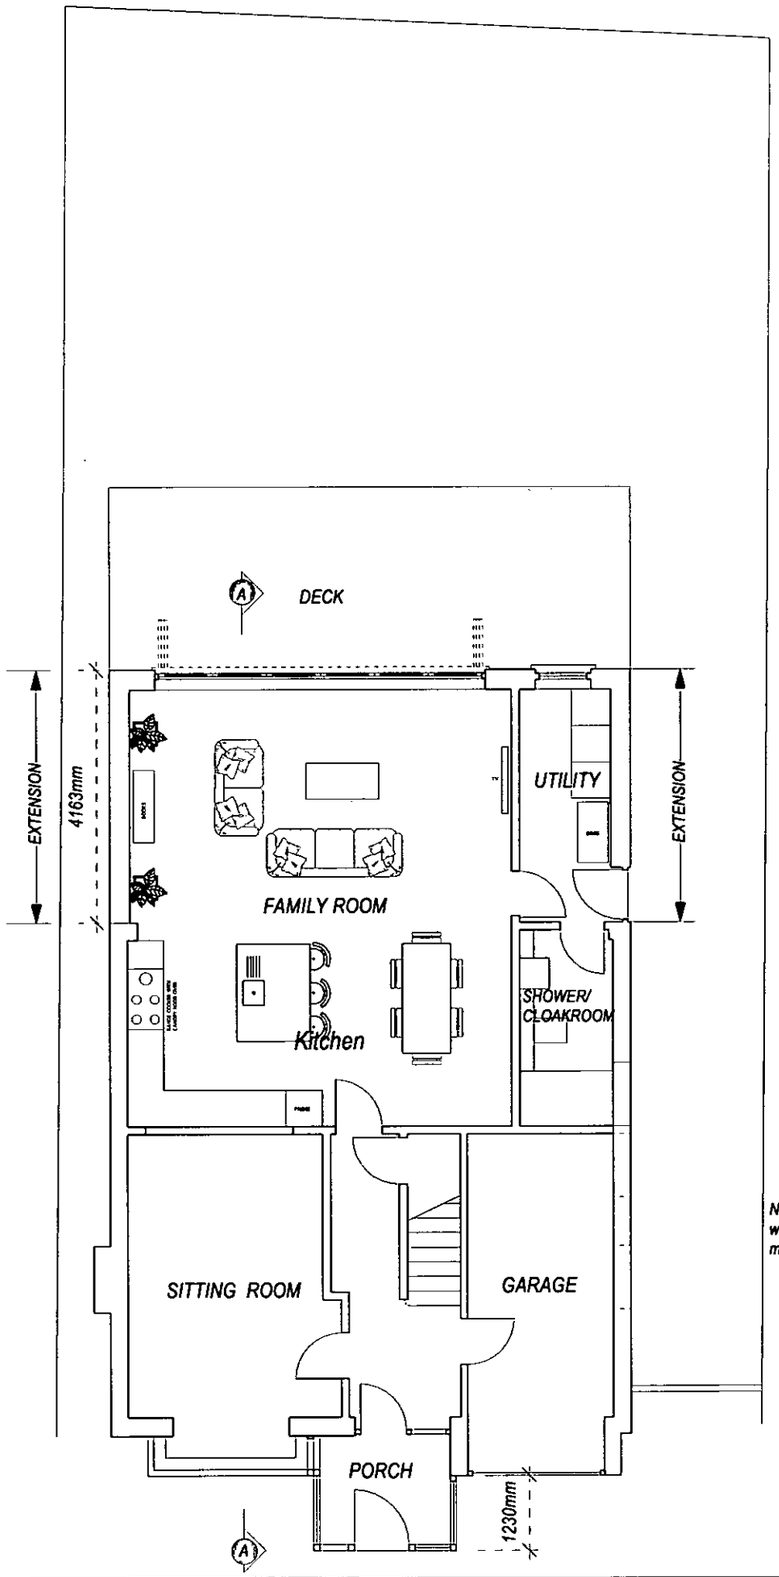

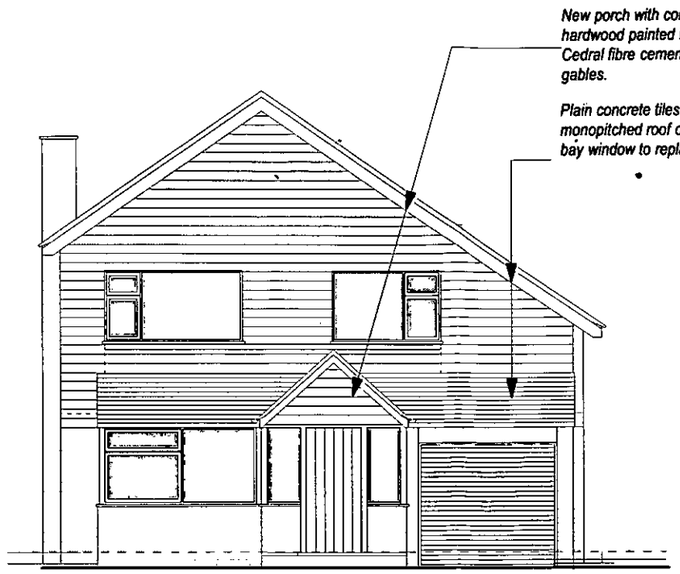

NORTH EAST ELEVATION

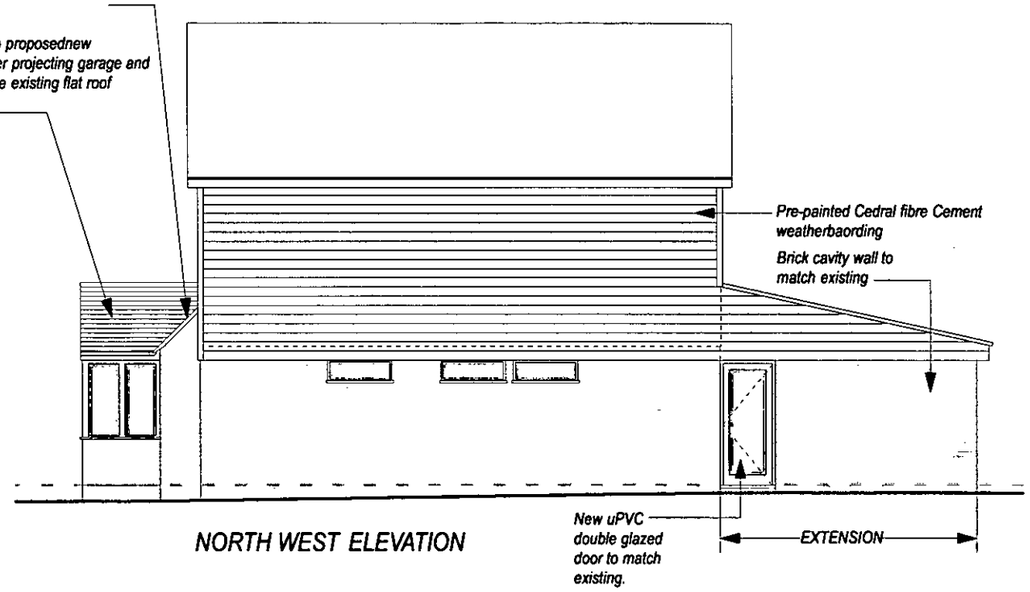

NORTH WEST ELEVATION

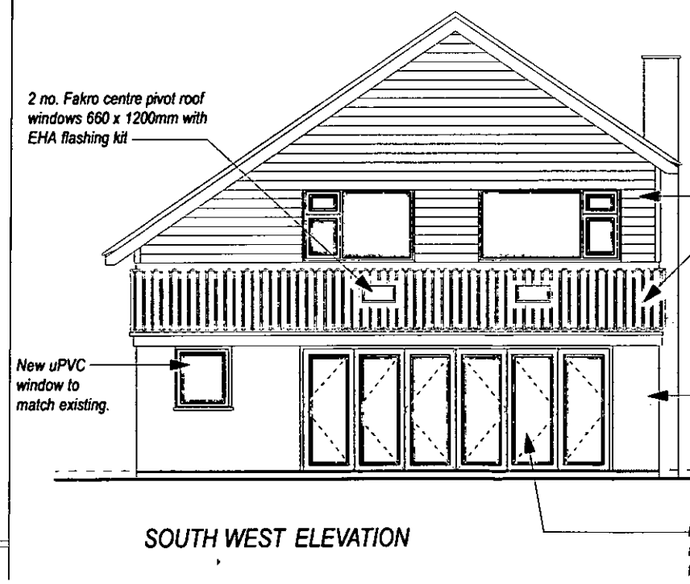

SOUTH WEST ELEVATION

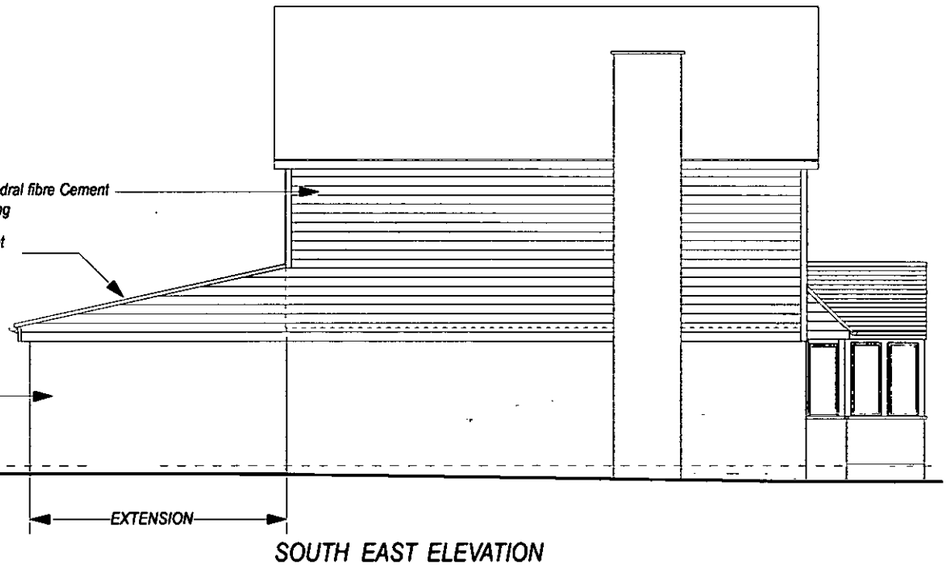

SOUTH EAST ELEVATION

REVISIONS

Duncan O'Kelly Partnership
Garden House Studio,
Eartham, Chichester,
West Sussex, PO 18 OLS.
Tel 01243 814673 Fax 01243 814532

40 HINDE ROAD
FELPHAM WEST SUSSEX PO22 7QJ

PROPOSED PLANS AND ELEVATIONS

JANUARY 2013

1:100

2013.P03