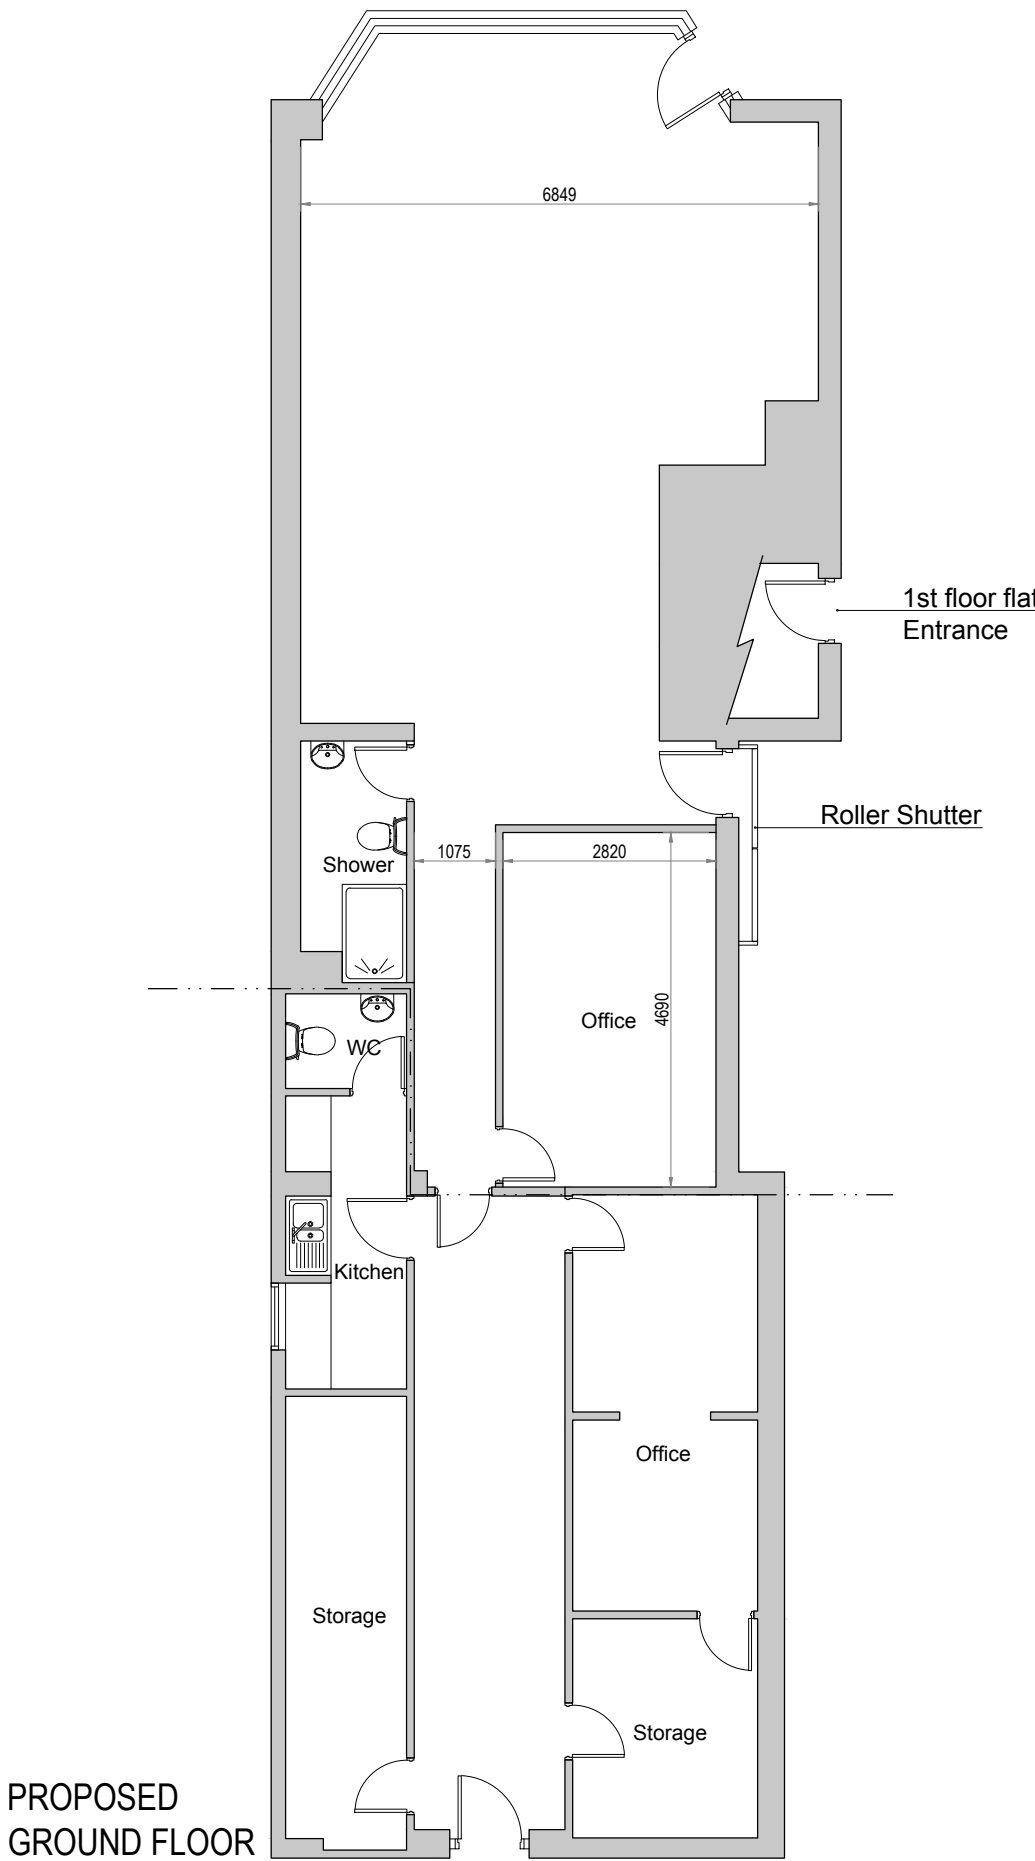
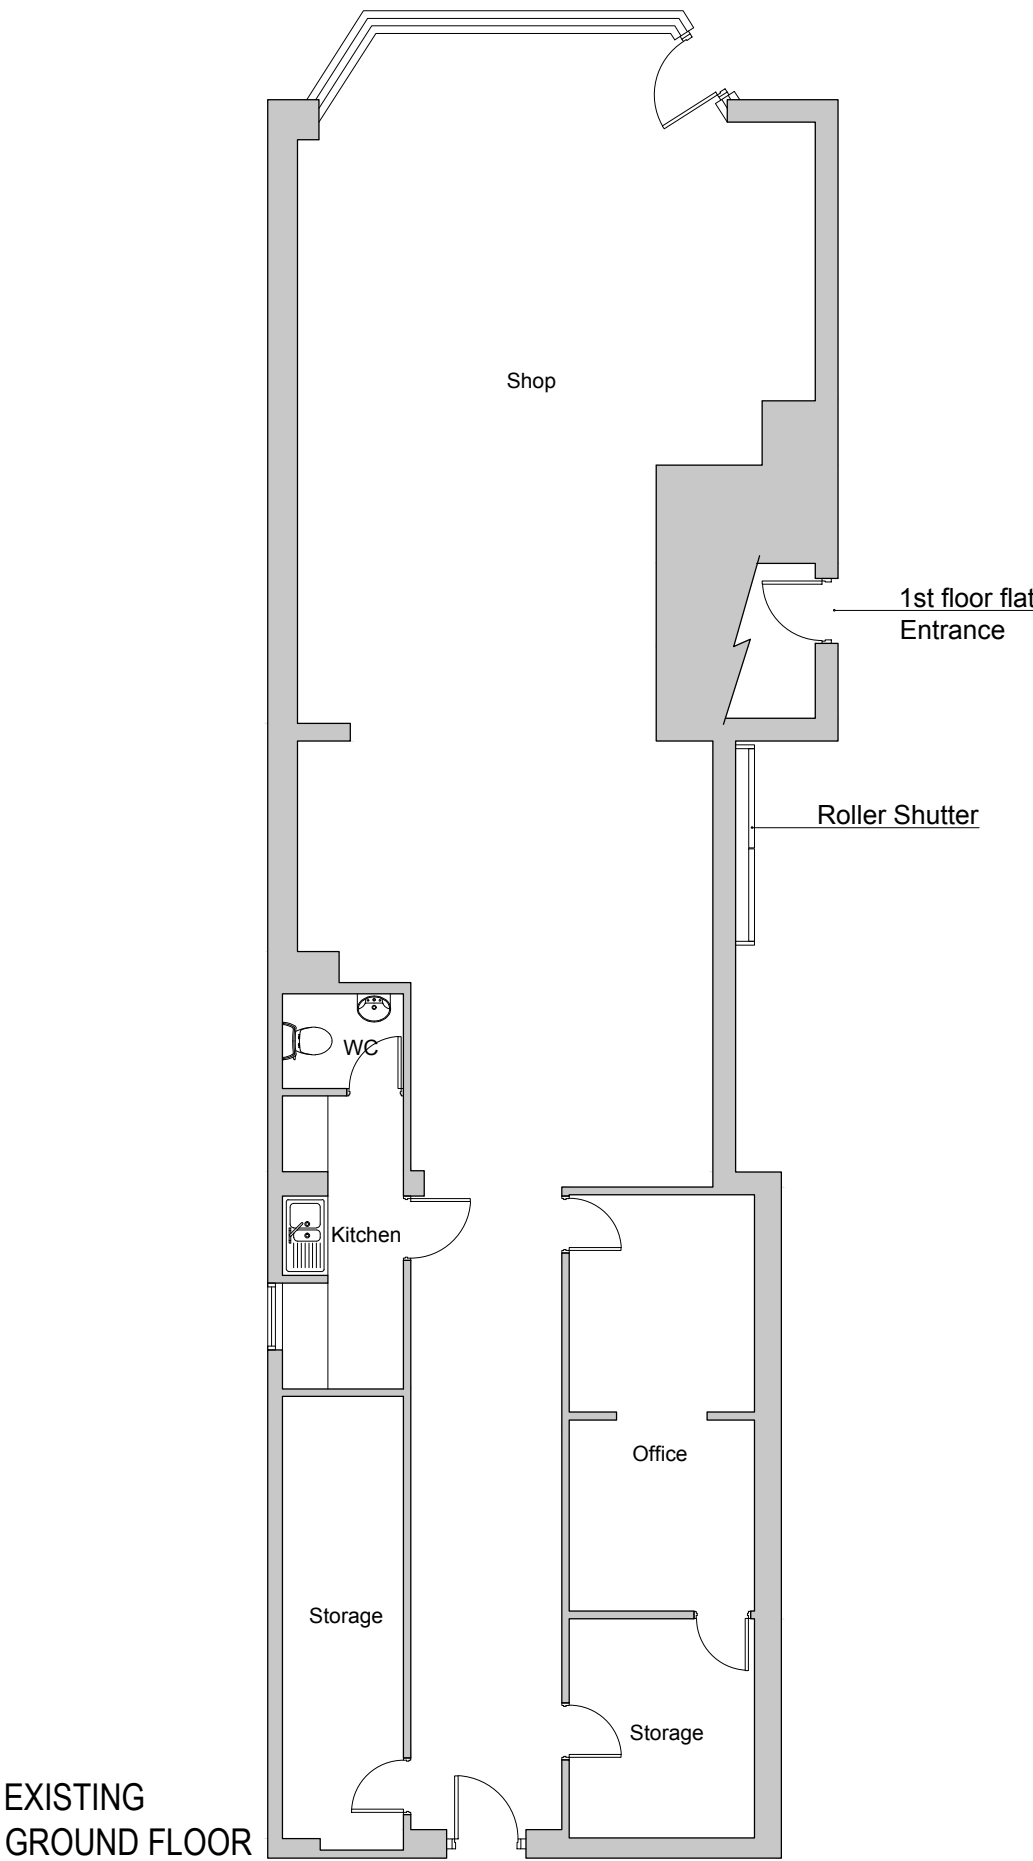


CLIENT  
Mr J. Van Biene

PROJECT  
82 Flansham Lane  
Bognor Regis  
PO22 6AH

TITLE  
Existing &  
Proposed

STATUS  
Planning

DATE  
April 2020

SCALE  
1:100

DRAWN BY  
CB

REVIEWED BY  
RM

DRAWING NUMBER  
1420

001

01730 816336  
07949 682974  
info@boherarchitecture.com  
www.boherarchitecture.com

Challenger House, Rumbolds Hill  
Midhurst, GU29 9BY



**BOHER**  
ARCHITECTURE