

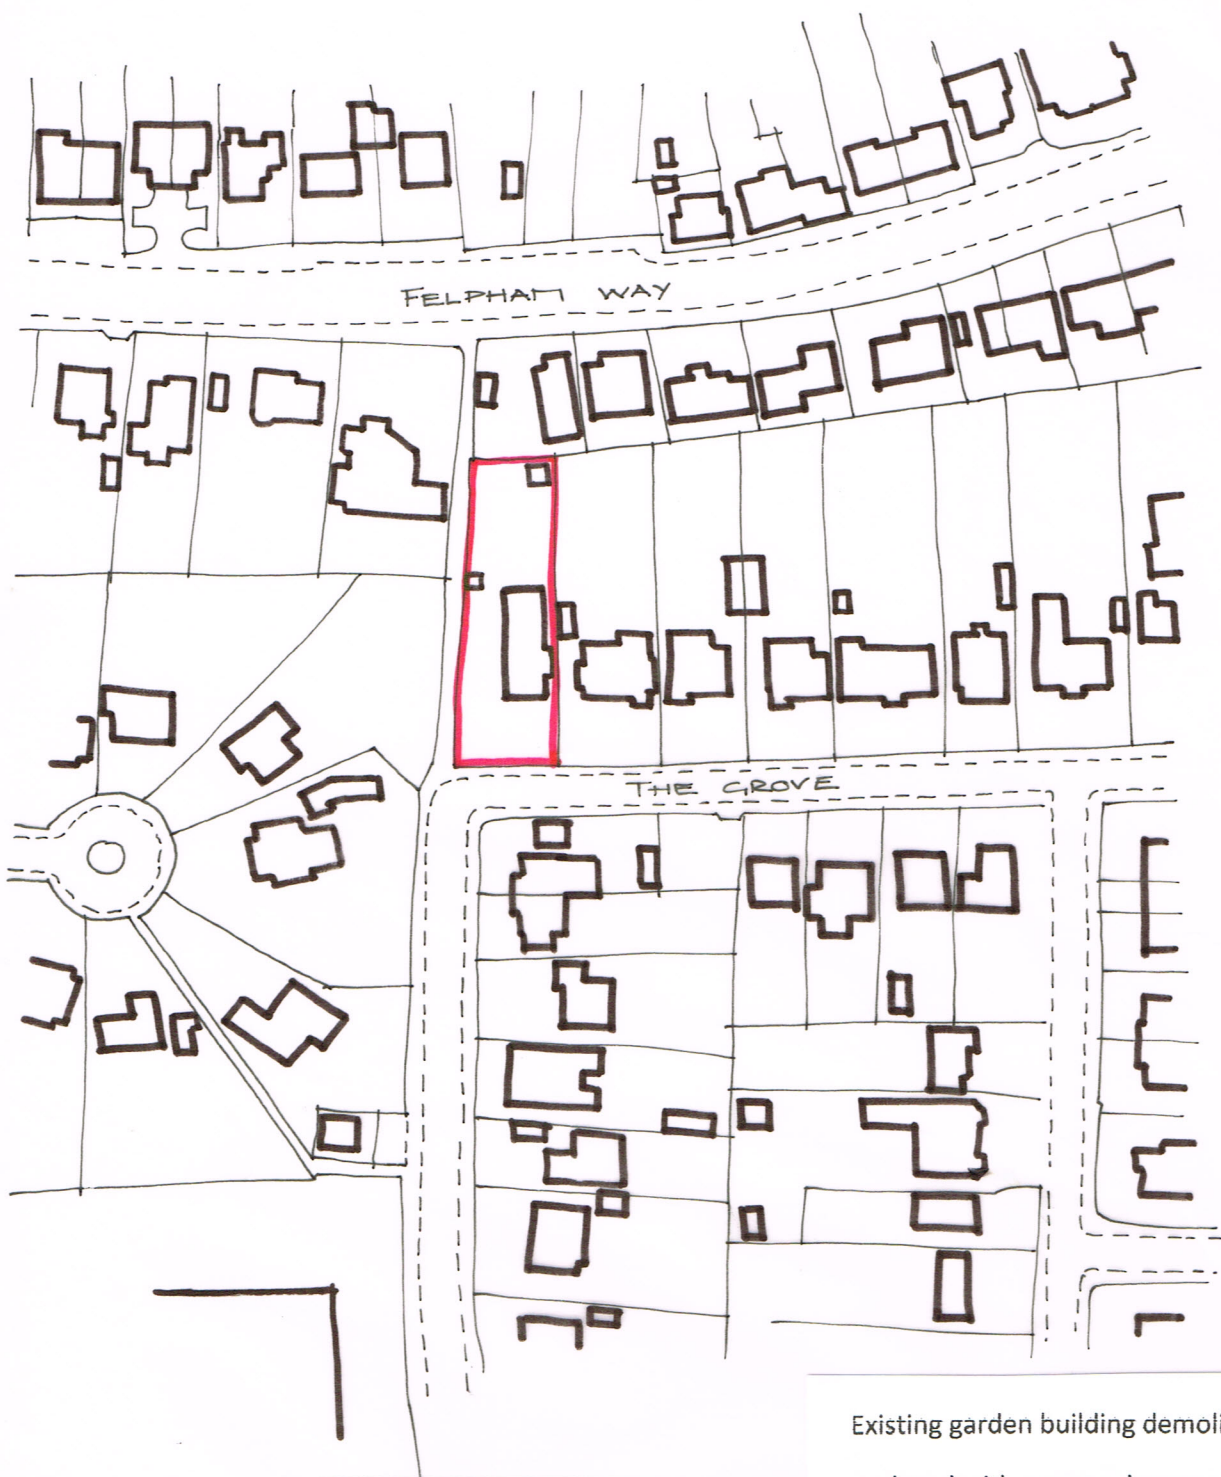


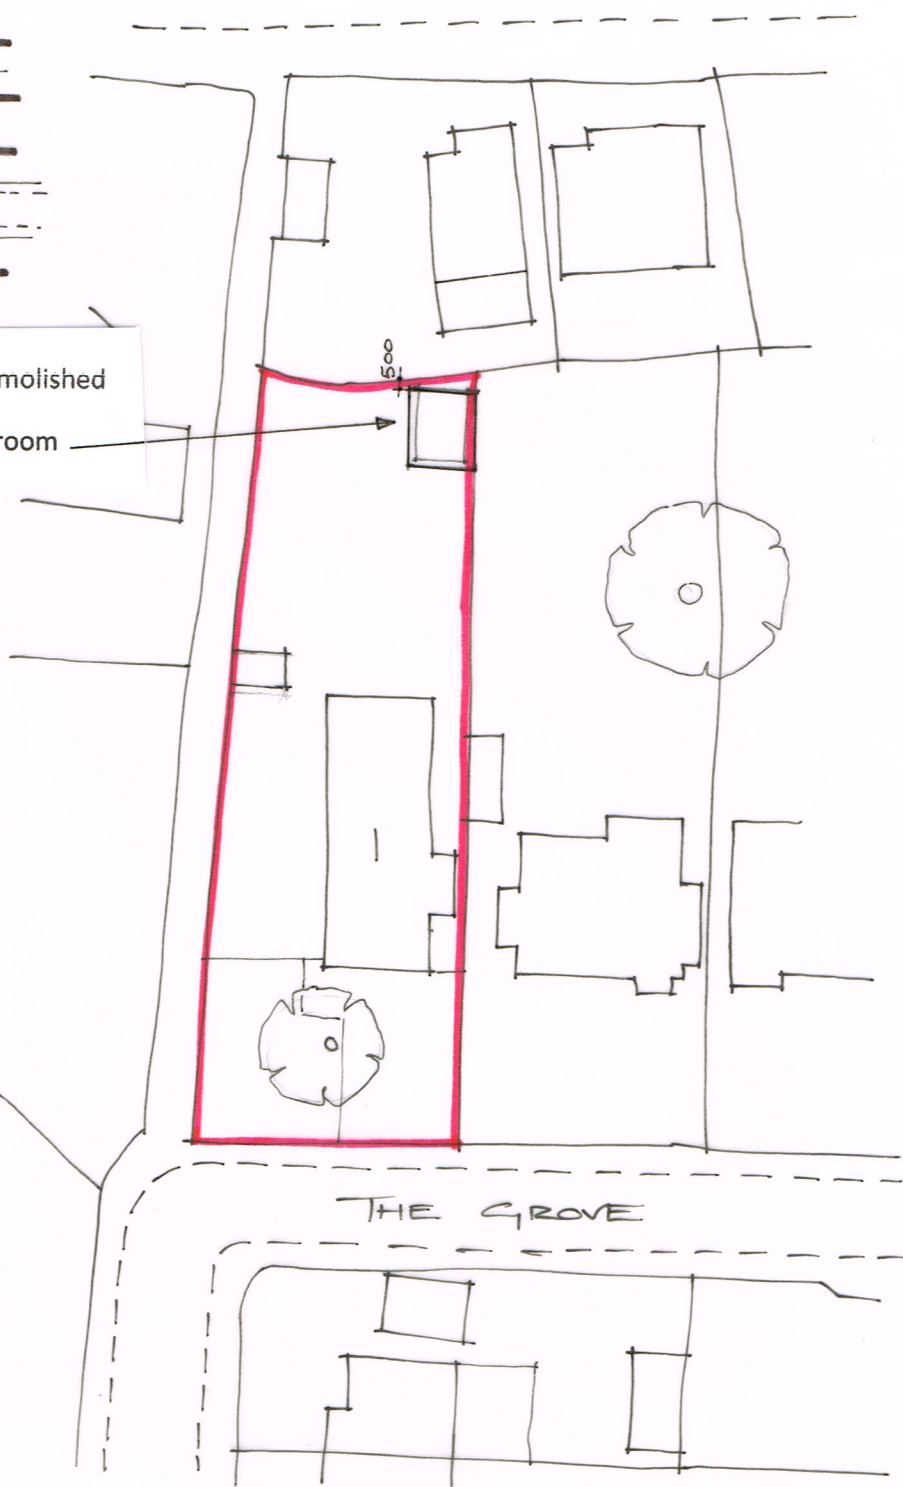

SITE LOCATION PLAN

Scale 1:1250

Existing garden building demolished
replaced with new garden room

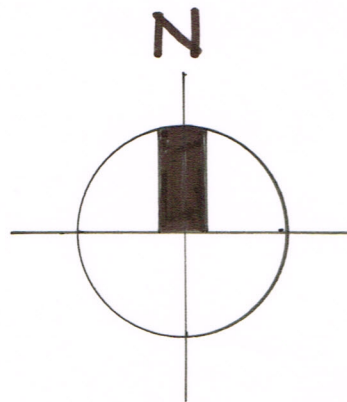

SITE BLOCK PLAN

Scale 1:500

NEW GARDEN ROOM
1 THE GROVE
FELPHAM
WEST SUSSEX
PO22 7EY