




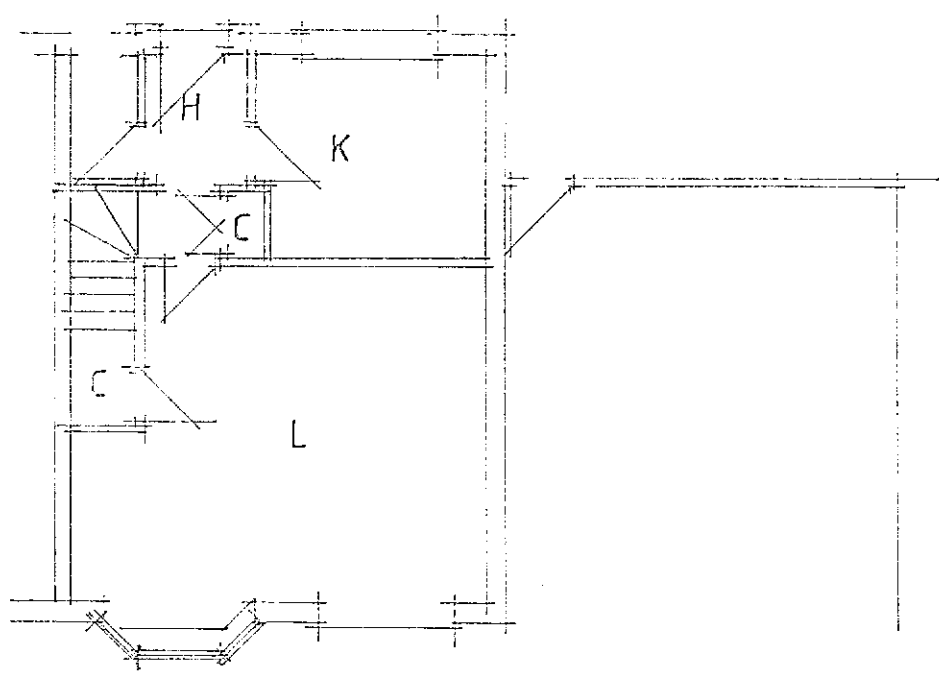


Existing plan 1:100

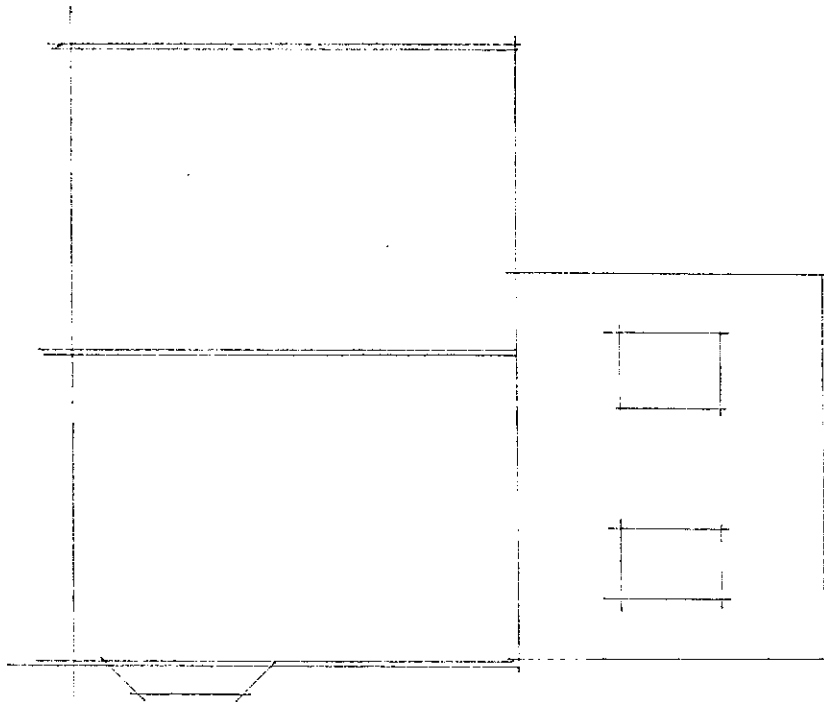

Proposed roof 1:100

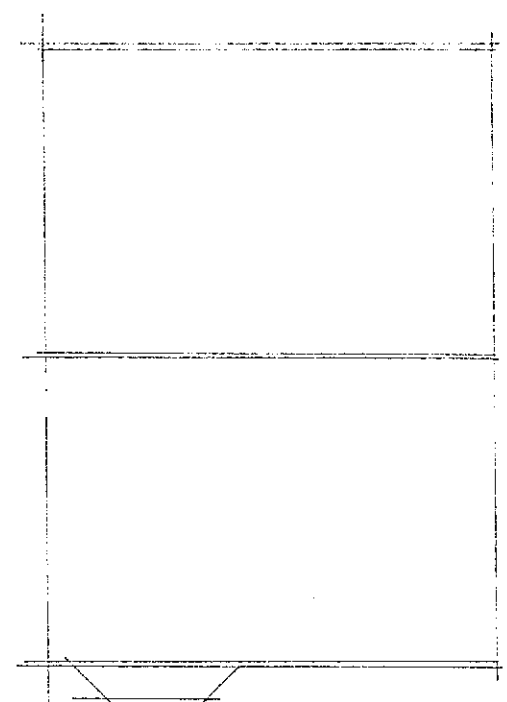

Existing roof 1:100

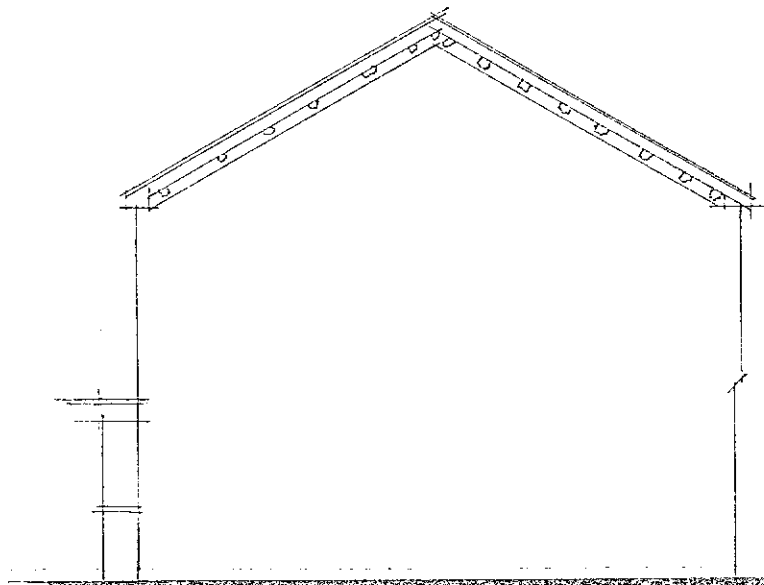


West existing 1:100




South

North

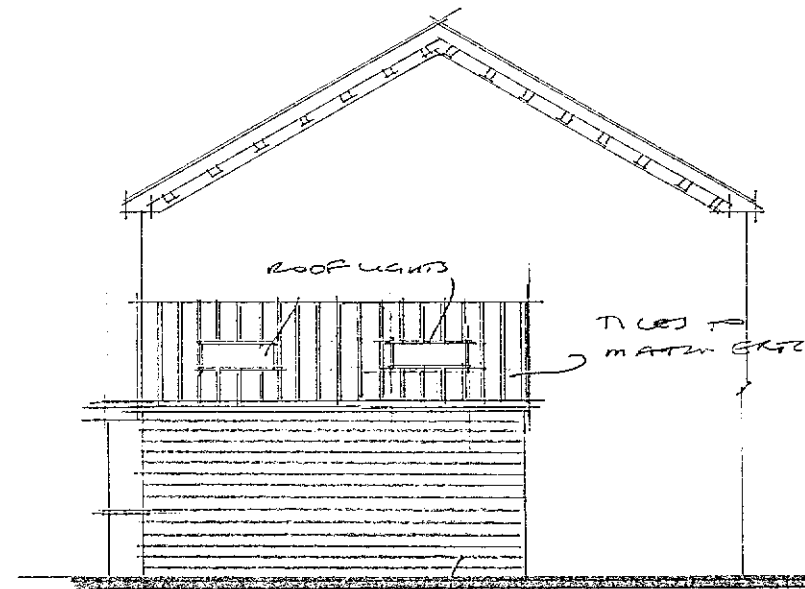


West 1:100
Proposed

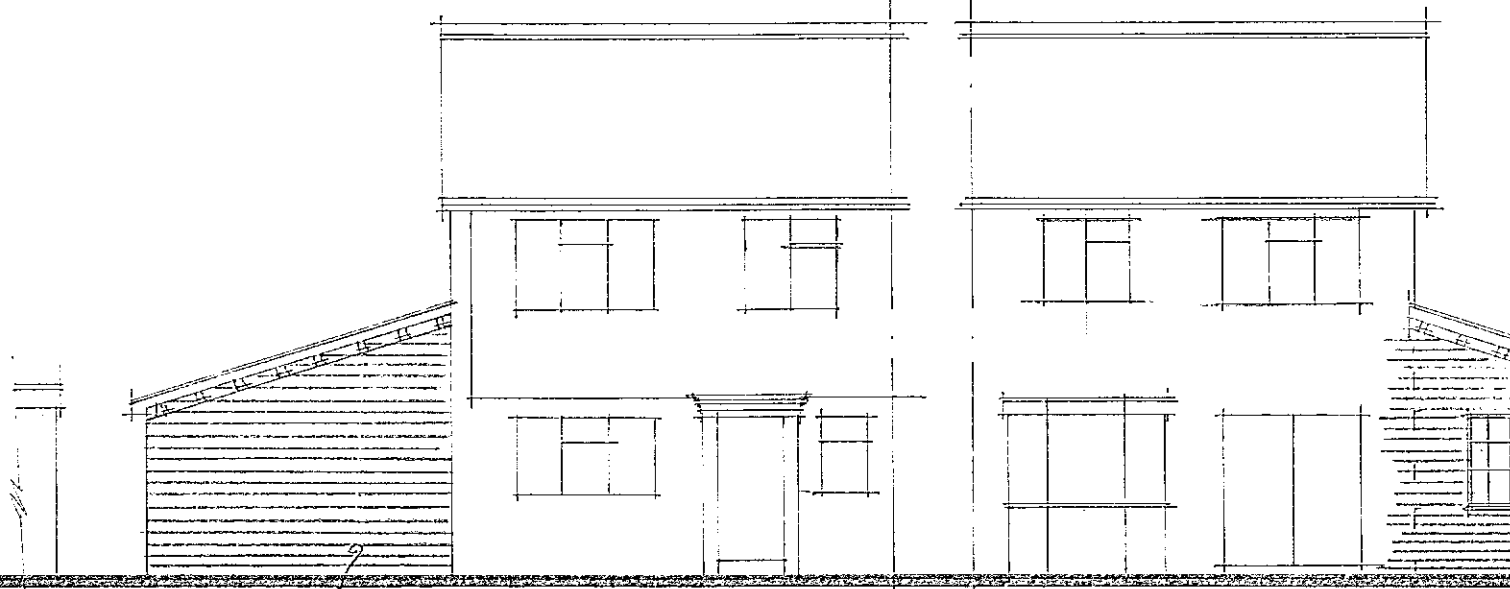


South

North

DELICATE FINISH TO
GABLE & WOODEN
EXT?
WINDOW STYLE TO
MATCH EXT?
PINE BRICK TO
MATCH EXT?

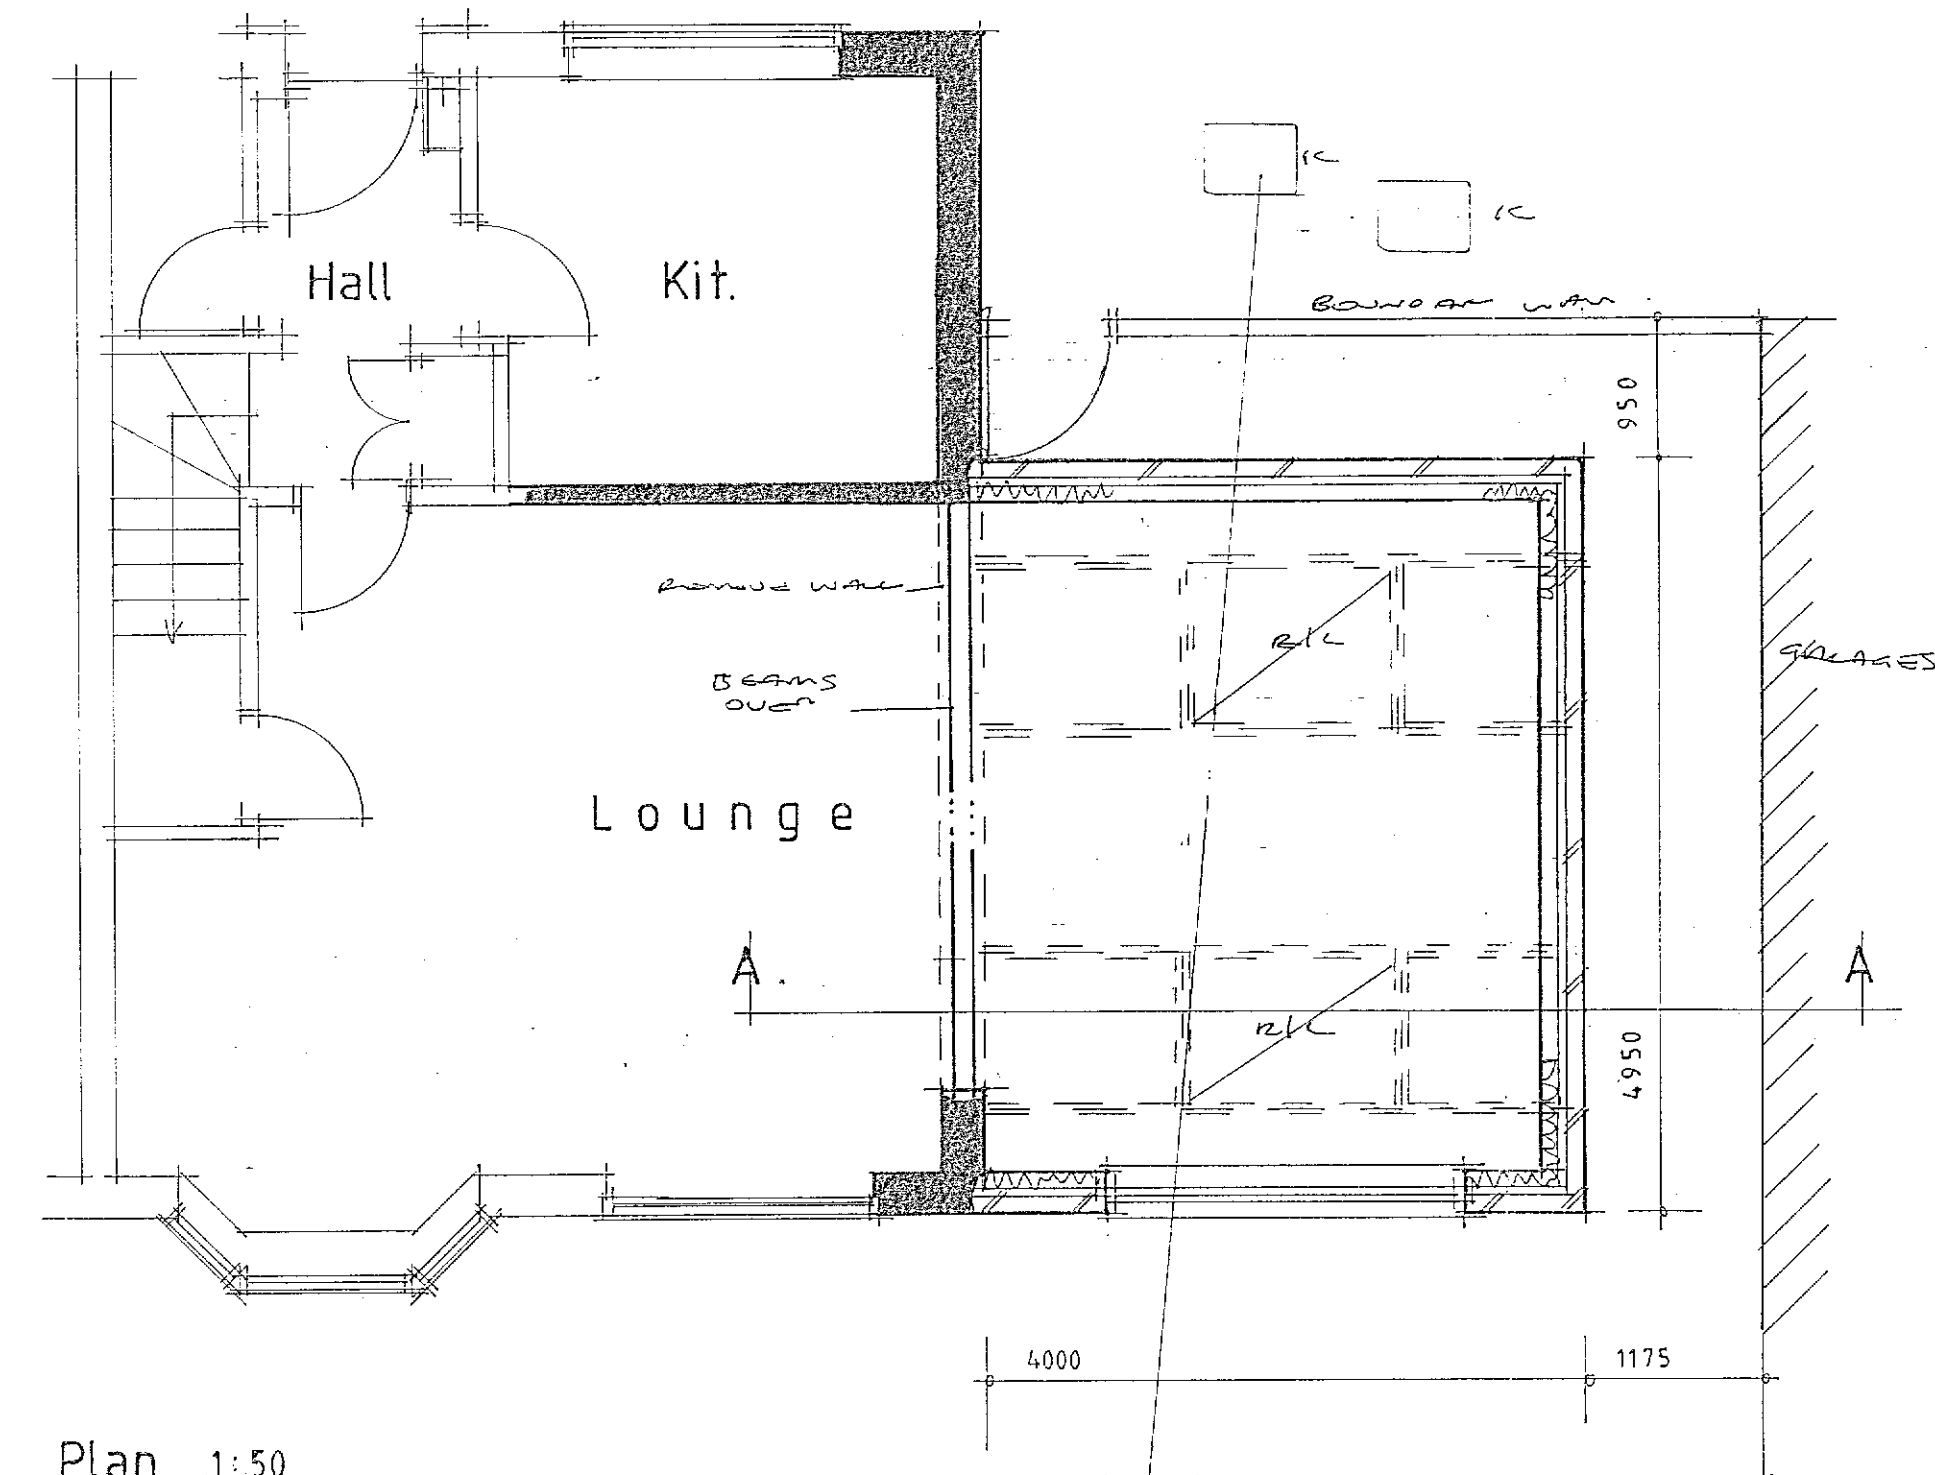

Plan 1:50

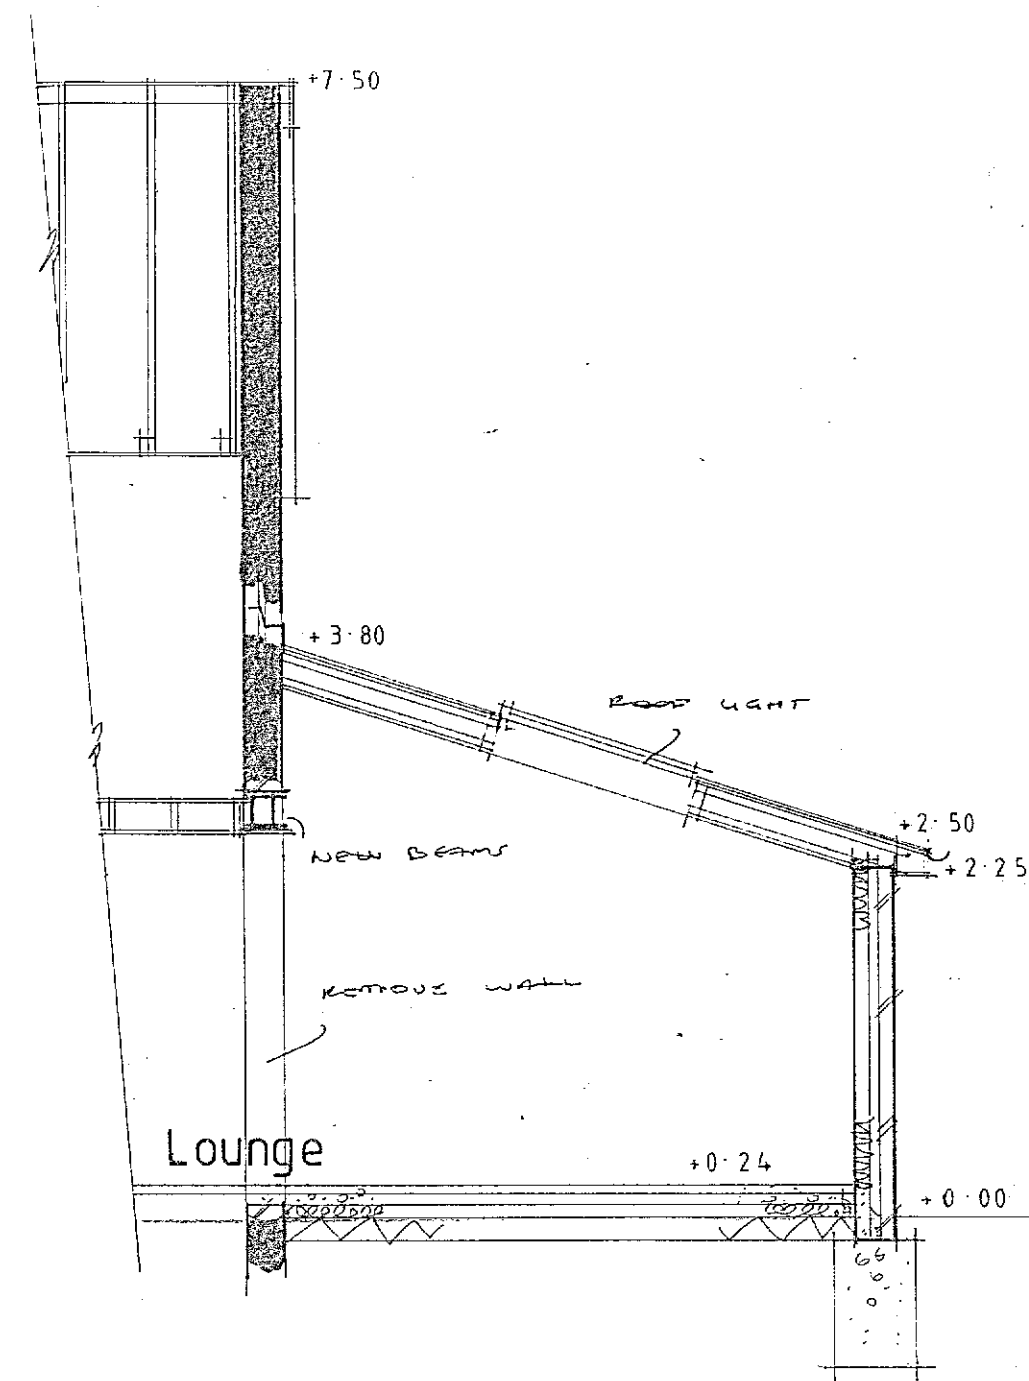

Section AA 1:50

AJ SALTER & SON

Architectural Technicians
and Surveyors

50 WINDSOR ROAD, WORTHING,
WEST SUSSEX, BN11 2LY

Tel/Fax: (01903 209496)

E-mail: ajsalterandson@hotmail.com

C			
B			
A			
Client	Mrs J. Mayger		
Address	18 Binstead Avenue : Bognor		
Drawing	PROPOSED EXTENSION	No.	7817:1
Scale	1:50 1:100	Drawn	B
Date	FEB 18		