
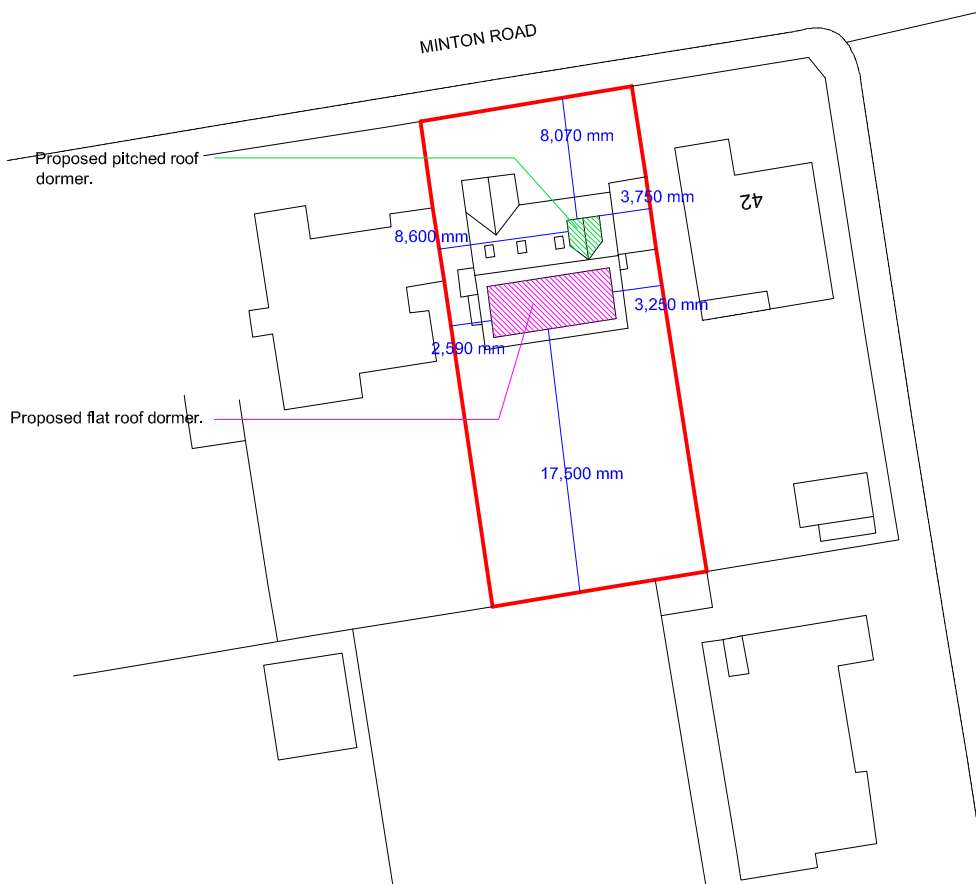


SUSSEX BUILDING CONSULTANCY LIMITED

40 MINTON ROAD, FELPHAM,
BOGNOR REGIS, WEST SUSSEX.

SCALE - 1/1250 REV - DATE - 15/03/2020

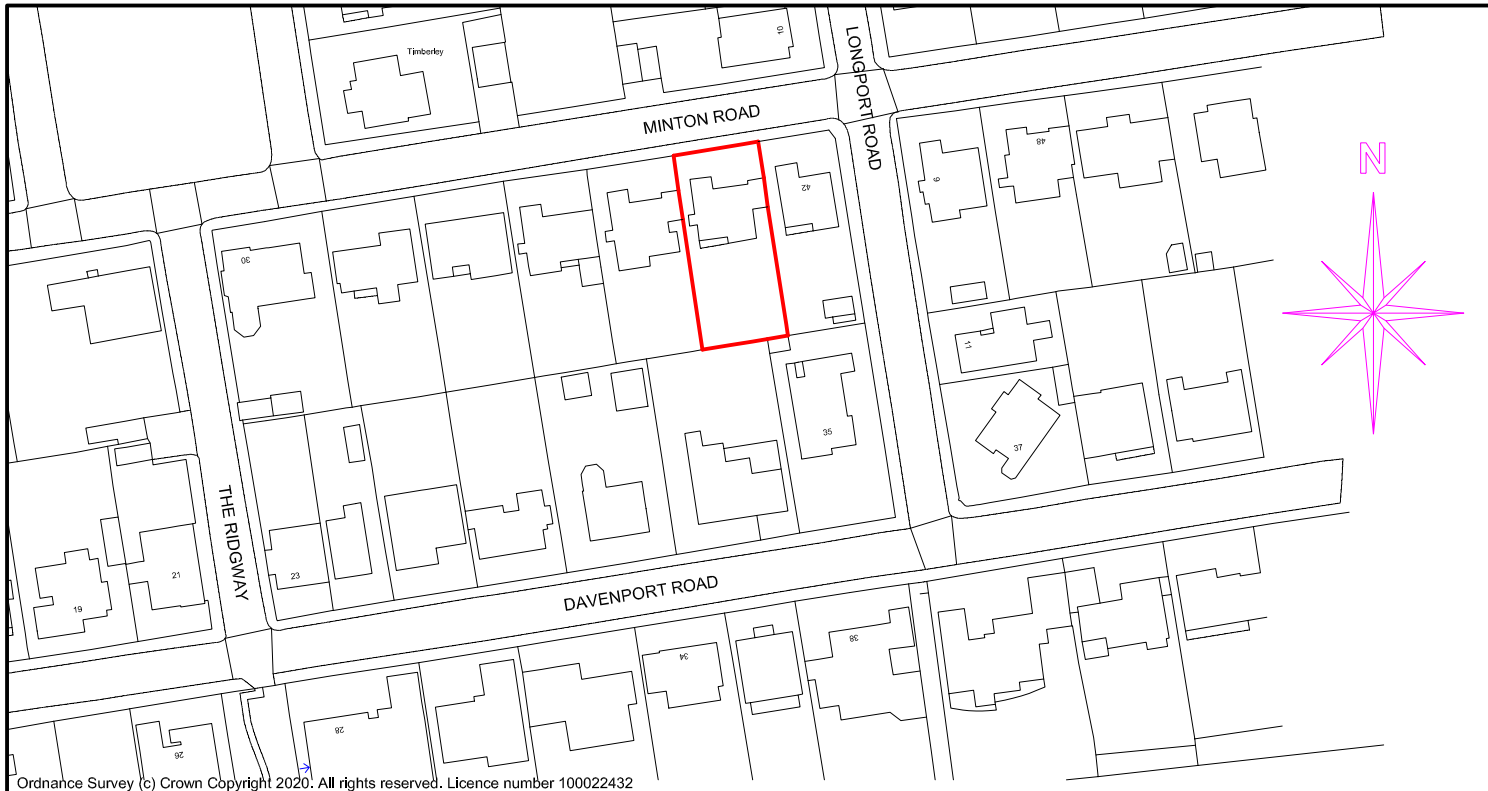