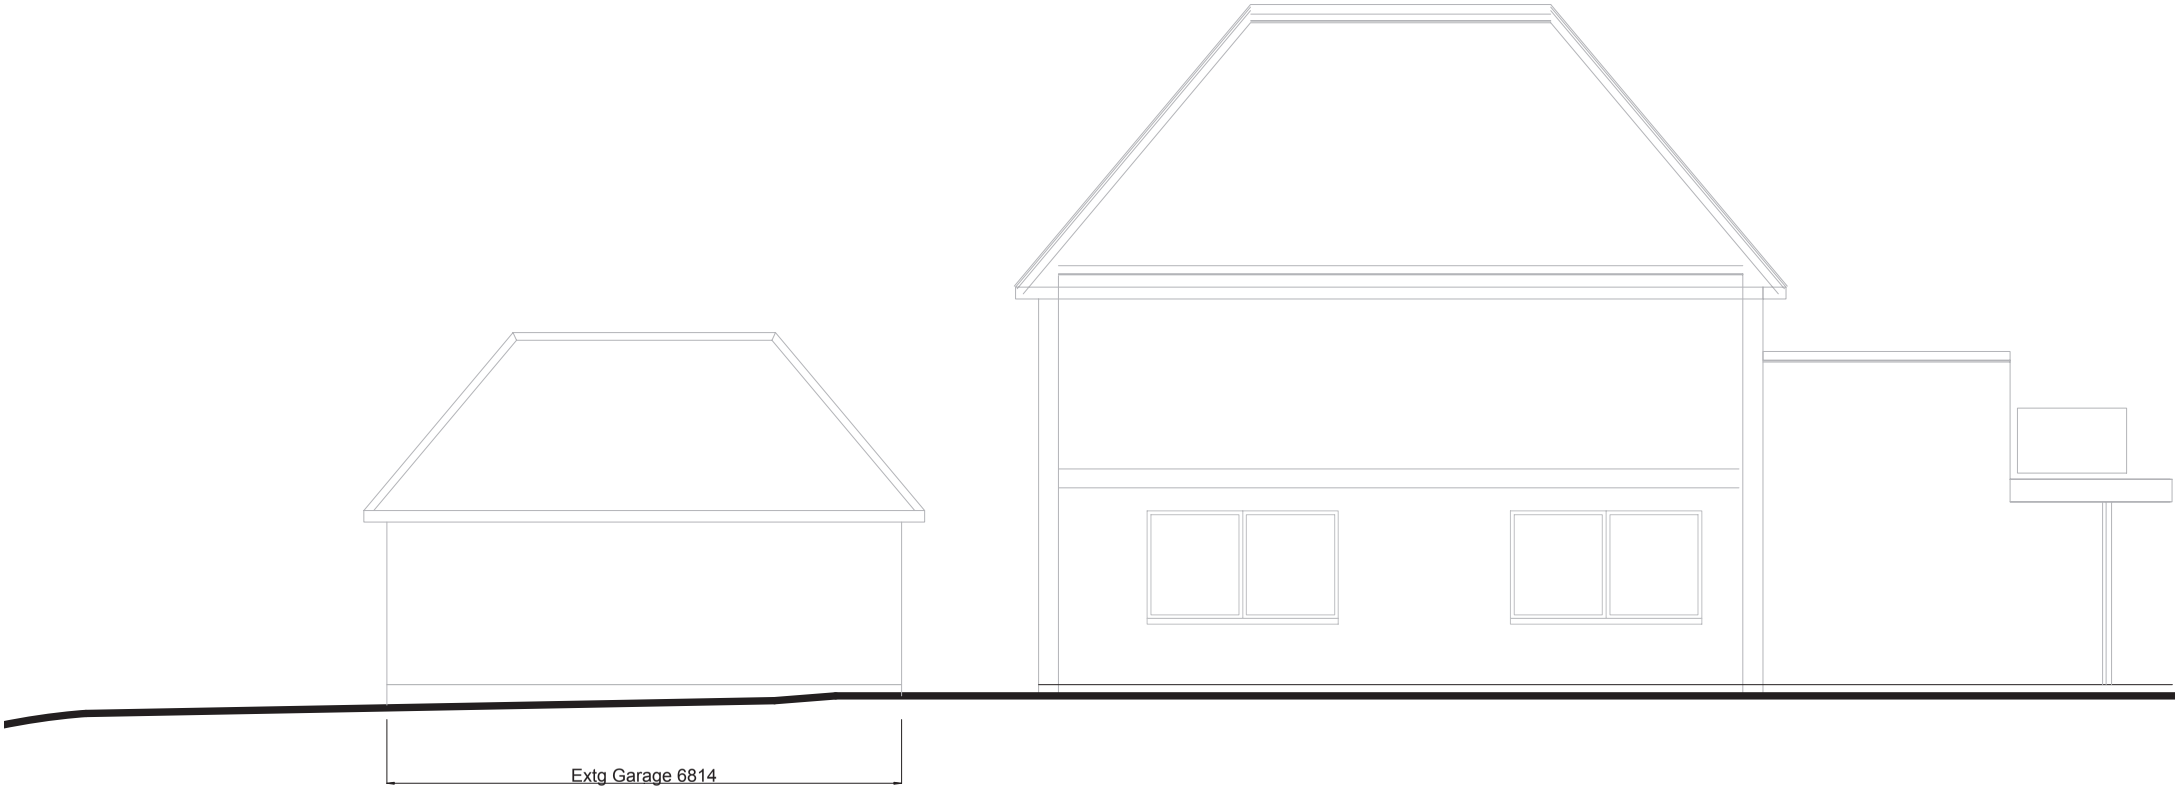

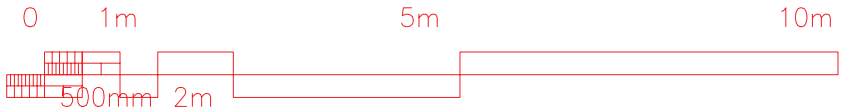

NB
partners
Project Development & Management
079 661 30 992
nbpartners@yahoo.com

Project
Proposed Front Alterations & Extensions at
122 Limmer Lane, Felpham, PO22 7LR

Scale
1 : 100 @ A4

Date
17 Jan. 2013

Existing West Elevation

Drg. No.
122 ewe1

See also the Calculation Sheets that accompany this design.
The COPYRIGHT for this DRAWING and the DESIGN CONCEPTS that the Drawing is based upon is held by
NB partners