



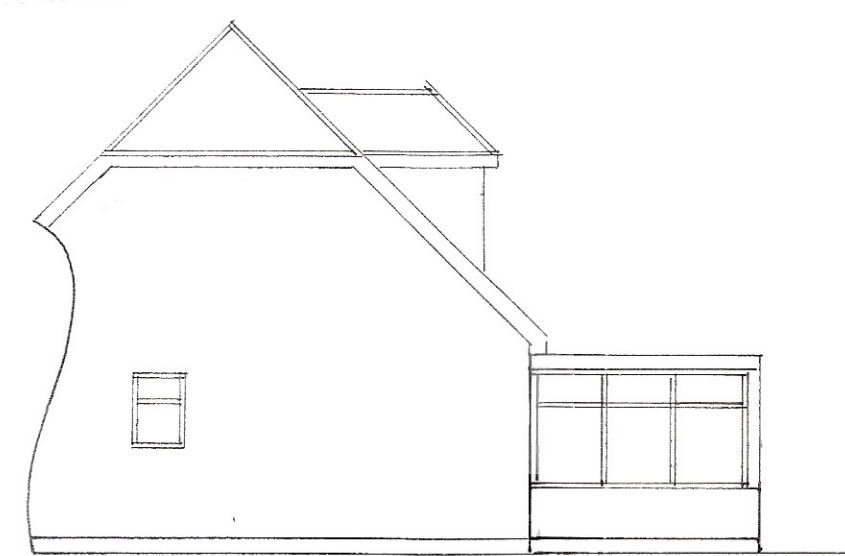


east



north
1 : 100


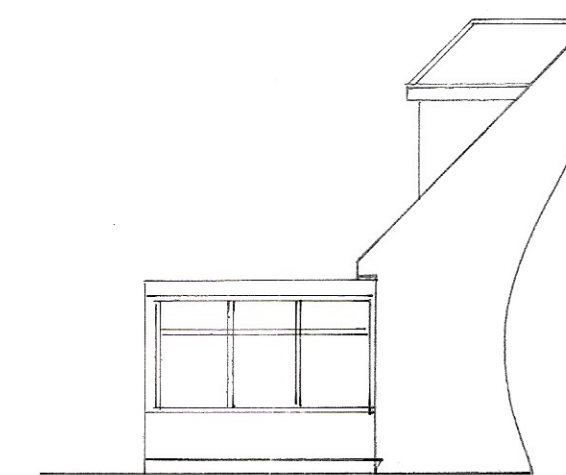


west

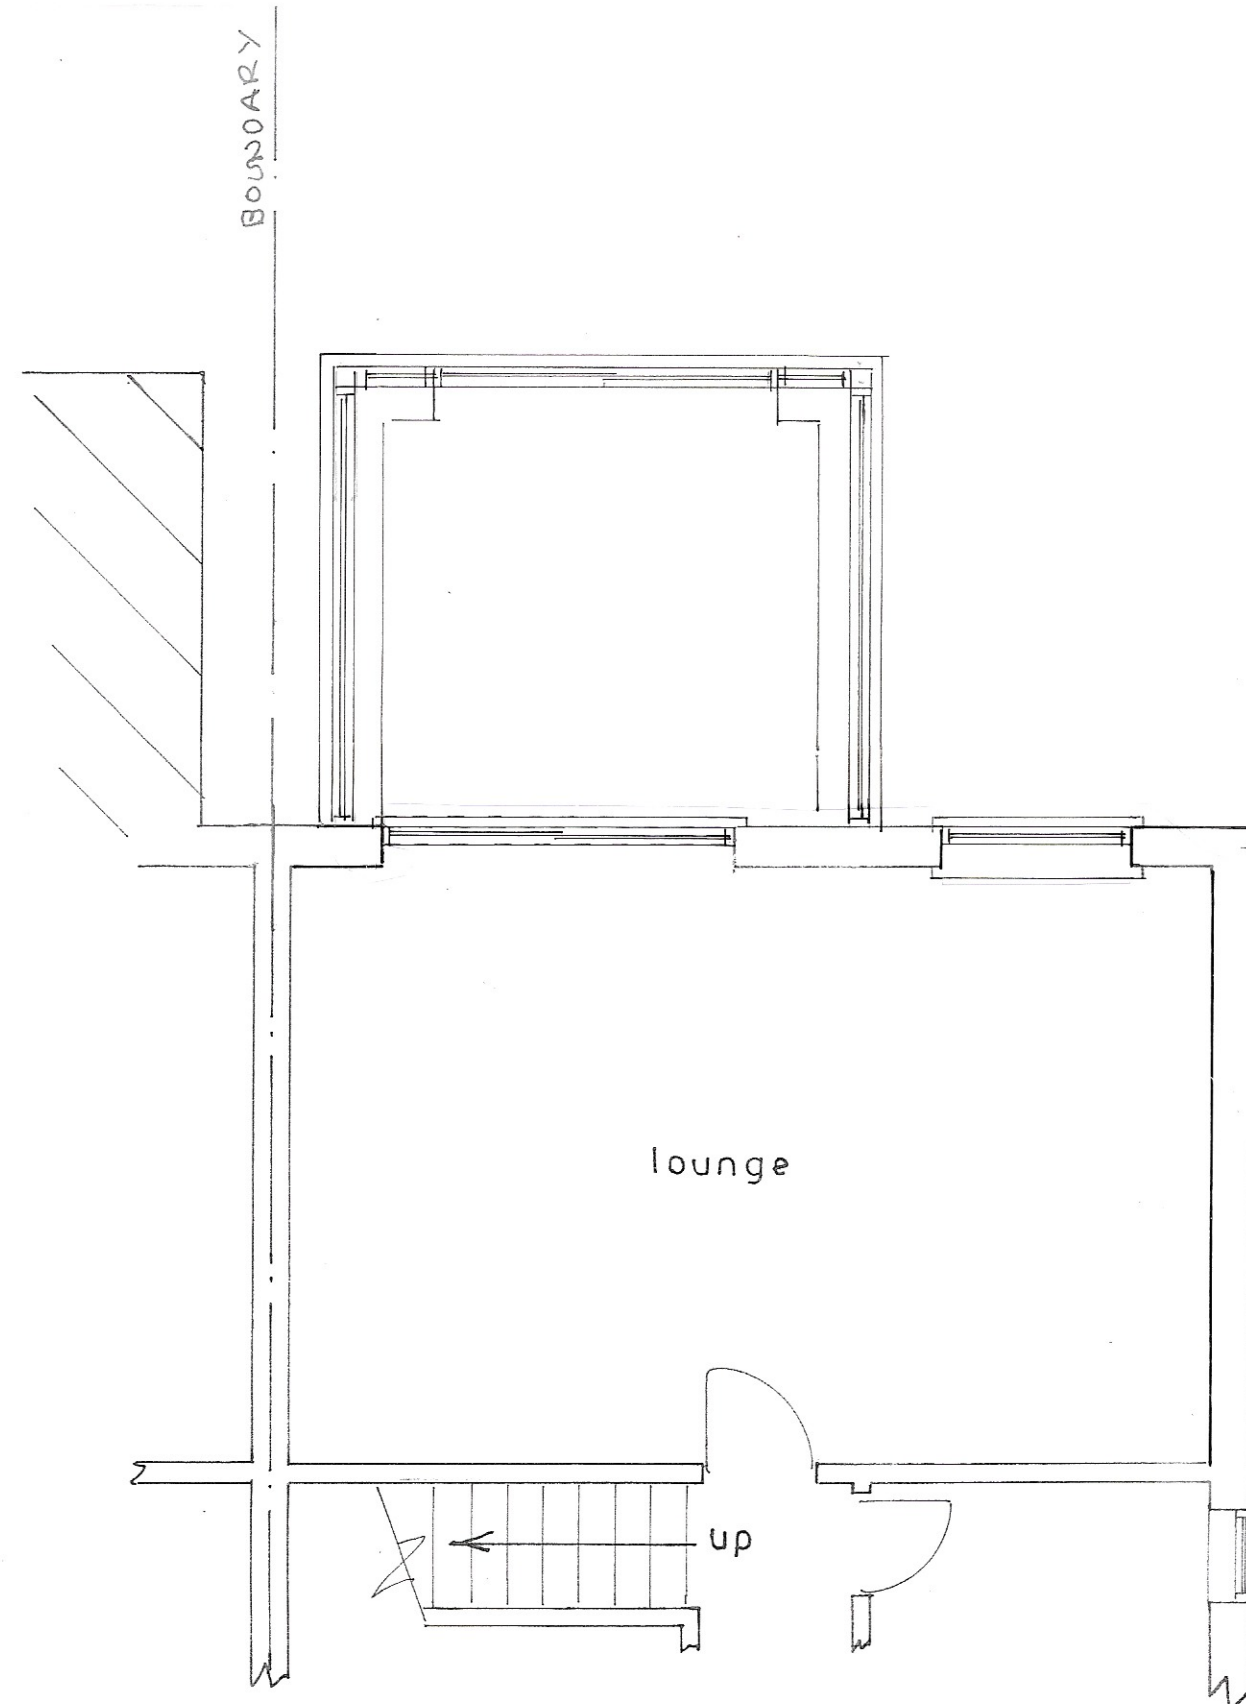


Plan
1 : 50

Existing

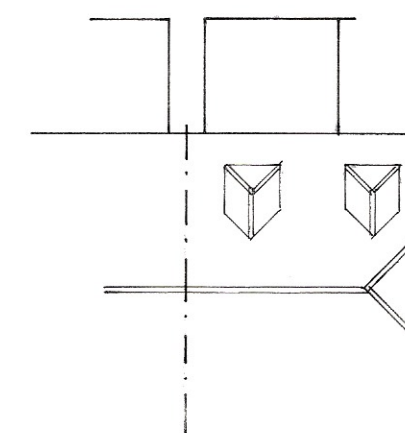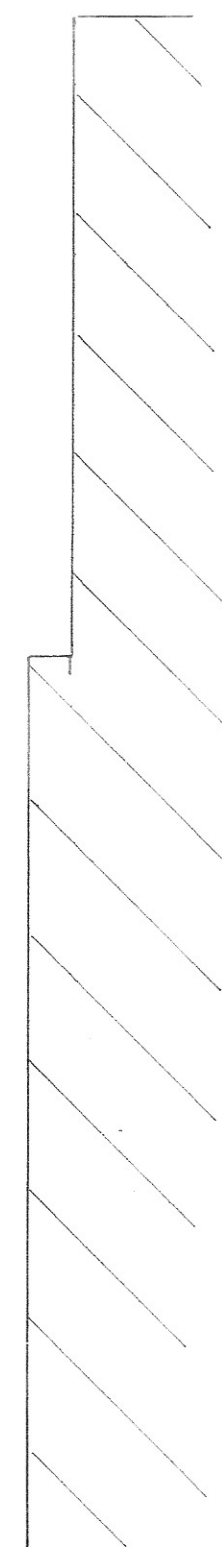

roof plan
1 : 200

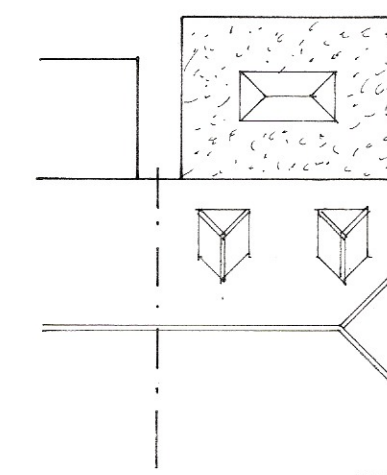

proposed roof plan

sheet 2 of 2

PROPOSED SINGLE STOREY EXTENSION AT 33, SUMMERHILL DRIVE, FELPHAM
FOR MR. & MRS. N. JEWELL.

Bryan Butcher
Rainbow Cottage
Nyetimber Lane
Bognor Regis PO21 3JX
01243 266871
07973 233442
bryan.butcher@btinternet.com
www.bryanbutcher.com