



NOTES  
WRITTEN DIMENSIONS TO BE TAKEN IN PREFERENCE TO SCALE, AND  
ARE TO BE CHECKED ON SITE PRIOR TO COMMENCING WORK.  
THIS DRAWING IS TO BE READ IN CONJUNCTION WITH ALL OTHER  
DOCUMENTS RELATING TO THIS PROJECT.  
ANY DISCREPANCIES ARE TO BE REFERRED IMMEDIATELY TO THE  
PROJECT DESIGNER.  
THIS DRAWING IS COPYRIGHT, AND SHOULD NOT BE USED OR  
REPRODUCED WITHOUT PERMISSION.  
IT IS THE CONTRACTOR'S RESPONSIBILITY TO ENSURE COMPLIANCE  
WITH THE BUILDING REGULATIONS.

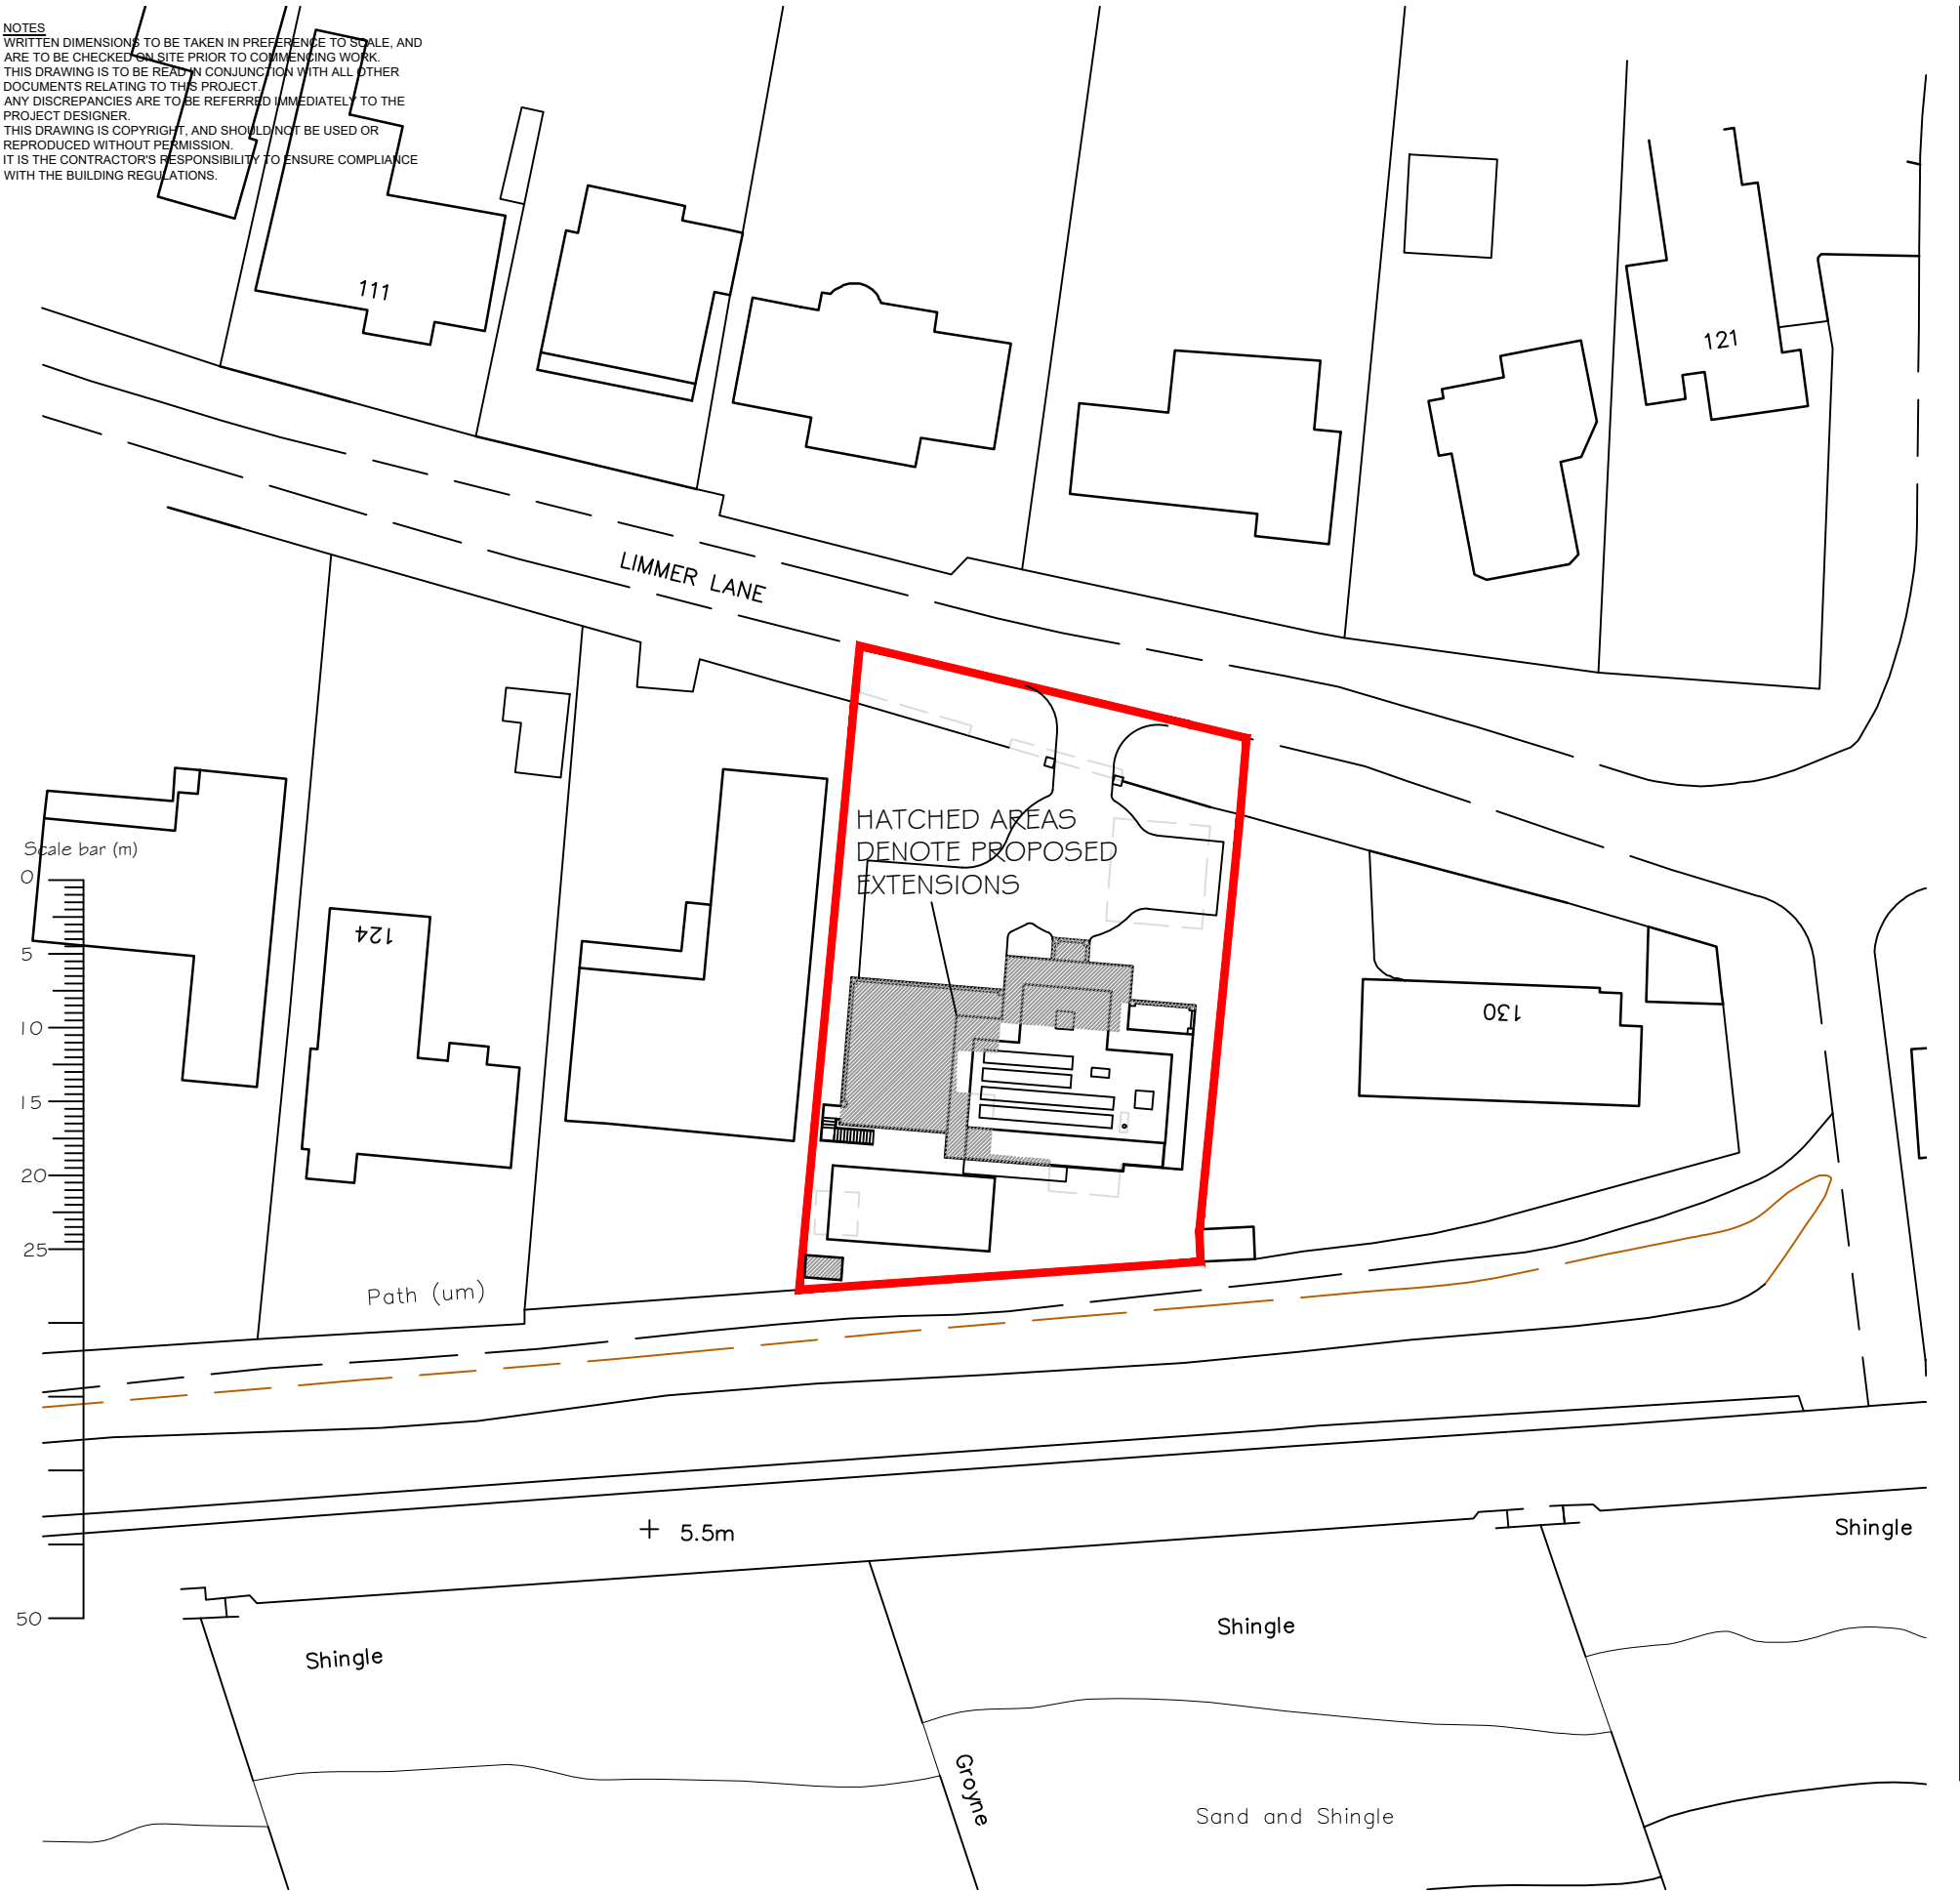

BLOCK PLAN 1:500

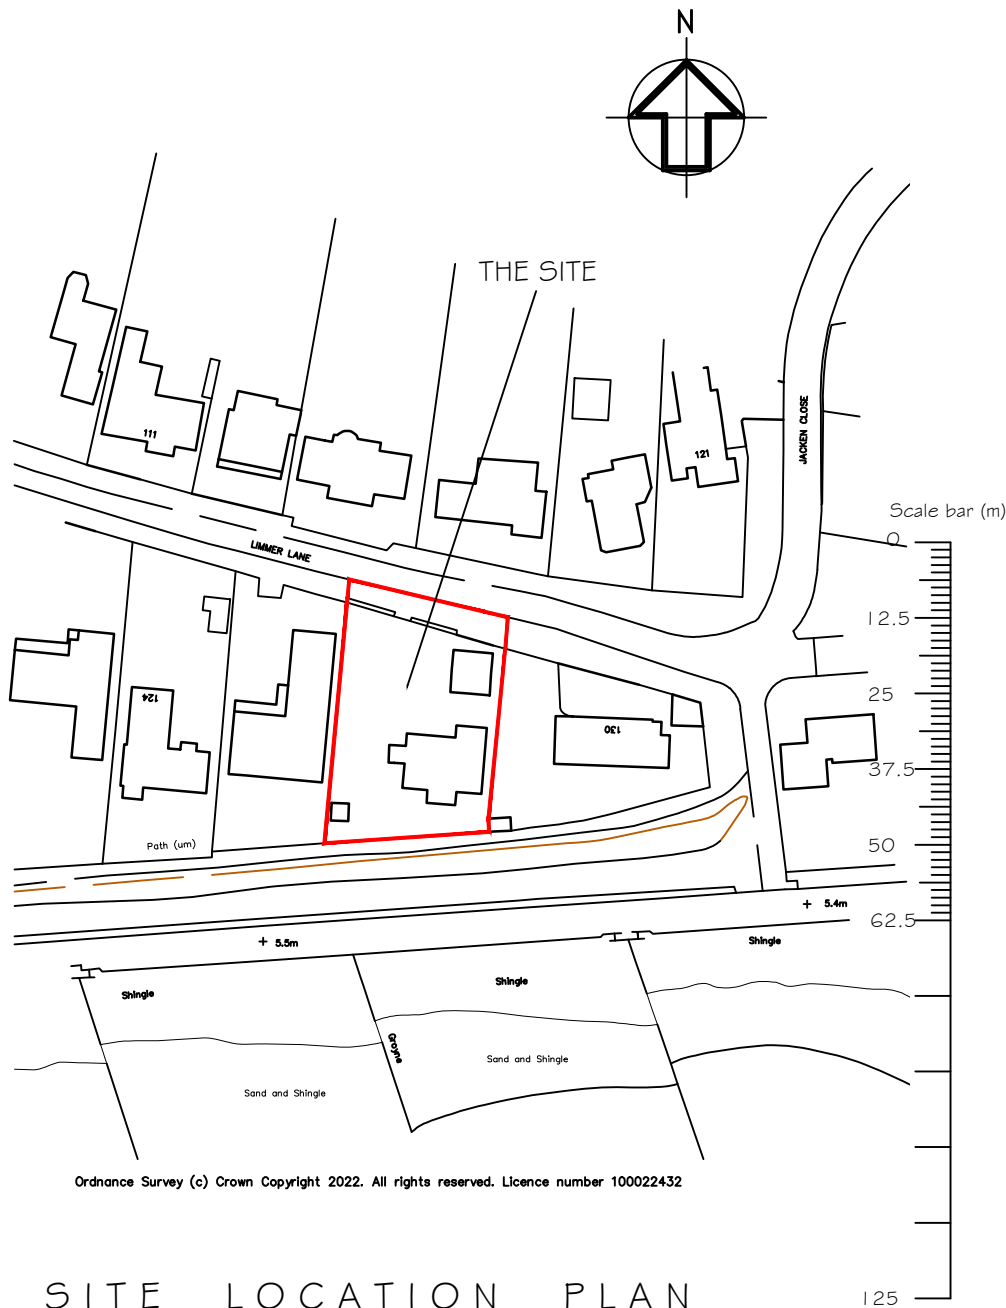

SITE LOCATION PLAN  
1:1250

REV DESCRIPTION DATE

**PROJECT**  
128 LIMMER LANE  
FELPHAM  
BOGNOR REGIS  
WEST SUSSEX

**DRAWING TITLE**  
SITE LOCATION PLAN AND BLOCK PLAN

**SCALE** 1:1250 / 1:500 @A3  
**DRAWN BY** PLB  
**DATE** JAN 22

**DWG NO** 1112/09 **REV.** -

Unit 3b Woodhorn Business Centre  
Woodhorn Lane  
Oving Chichester  
West Sussex PO20 2BX  
Tel 01243 774764  
[www.sloaneandbrown.co.uk](http://www.sloaneandbrown.co.uk)

