


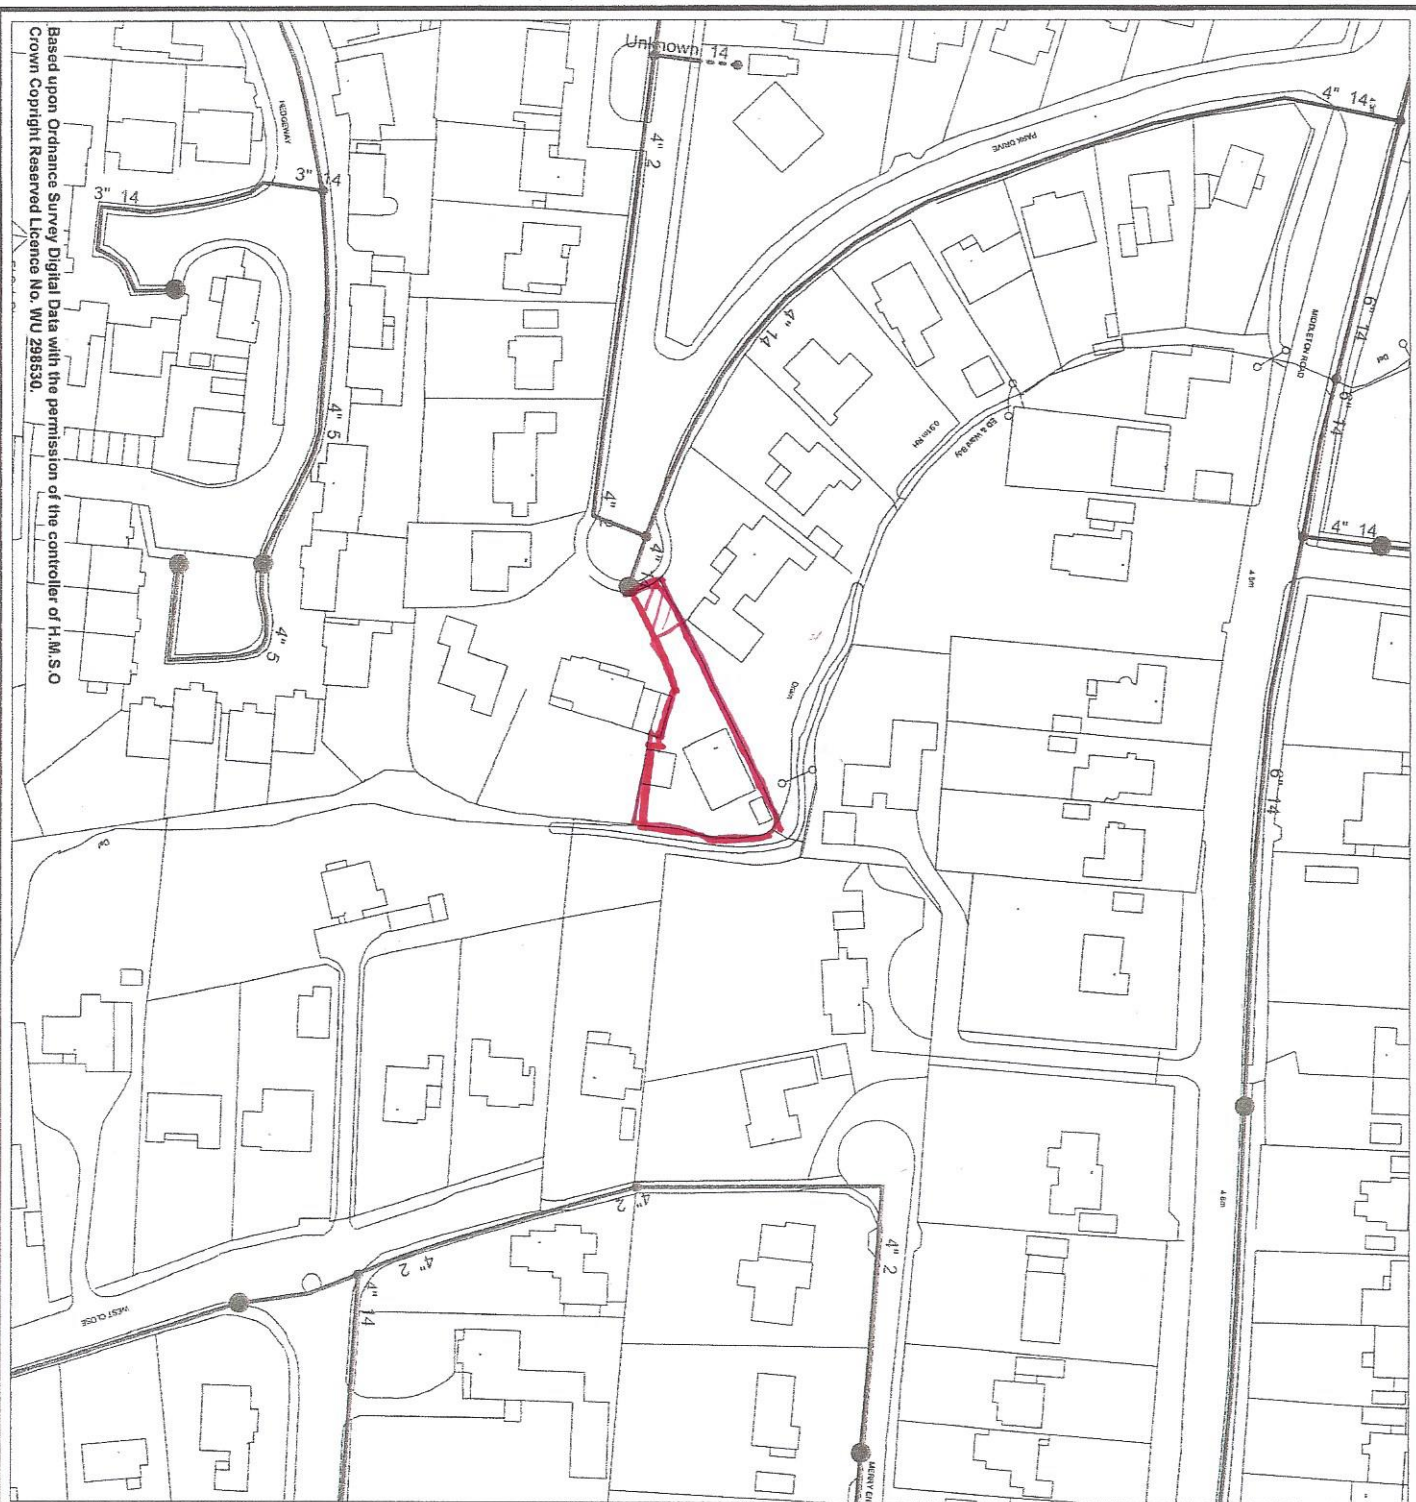

This information is provided as part of a
CON29DW by:

LandSearches

from

Southern Water

Southern House
Capstone Road
Chatham
Kent ME5 7QA
Telephone: 0845 270 0212
Fax: 01634 844514

The information supplied is given in good faith as a guide to locating underground apparatus. Its accuracy cannot be guaranteed, nor does it include comprehensive information about the existence or location of services pipes or cables to individual premises. The responsibility for locating and avoiding damage to apparatus on site shall be that of the persons proposing to excavate in the street who shall be liable to the apparatus owner and any third party who may be affected in any way for any loss or damage caused by their failure to do so.

Legend

Water Main

Abandoned Main

Private Main

Hydrants / Washout

Hydrants

Materials

BP	Black Polyethylene	MDPE Medium Density Polyethylene
----	--------------------	----------------------------------

CI	Cast Iron	PSC	Pre-Stressed
----	-----------	-----	--------------

CP	Copper	Concrete

DI	Ductile Iron	PVC	Polyvinyl Chloride
----	--------------	-----	--------------------

FRC	Fibre Reinforced Cement	ST	Steel
20			

HDPE
High Density
Polyethylene

Scale 1:1250

Date: 15/08/2017