





APPLICATION SITE IS SHOWN EDGED RED

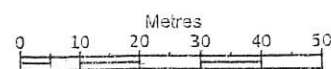


1:1250

Supplied by: Stanfords 31 Jan 2022
 Licence: © Crown Copyright and
 database rights 2022 OS100035409
 Order Licence Reference: OI1520851
 Centre coordinates: 496148 99813

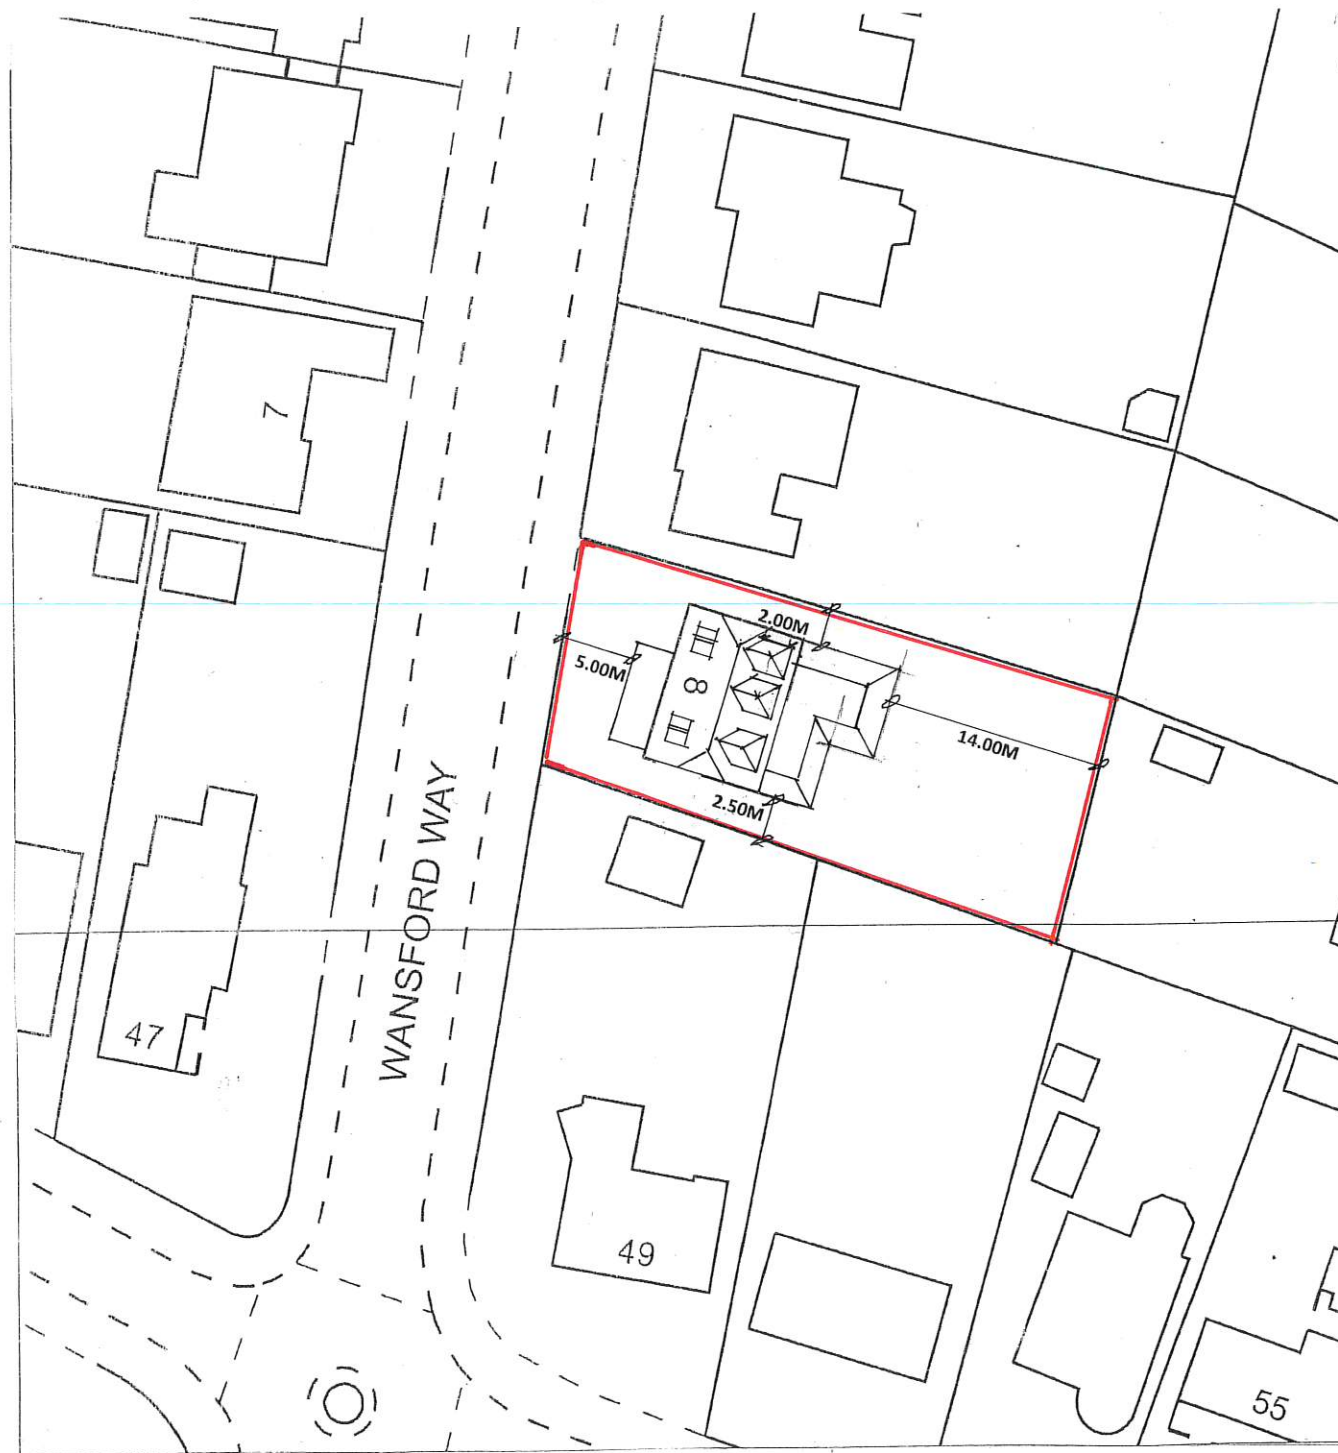


APPLICATION SITE IS SHOWN EDGED RED

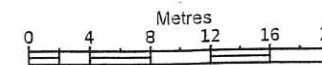

1:500

Supplied by: Stanfords 31 Jan 2022
 Licence: © Crown Copyright and
 database rights 2022 OS100035409
 Order Licence Reference: OI1520850
 Centre coordinates: 496148 99813

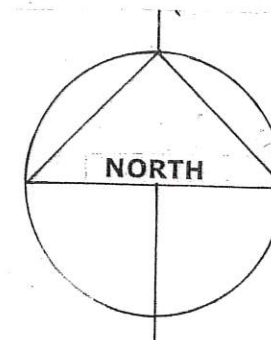

This drawing is the copyright of the Architect and must not be reproduced or used without the Architect's permission. Figured dimensions are to take precedence over scaled dimensions. The Contractor is responsible for checking all figured dimensions on drawings against actual site dimensions. Scaled dimensions are not to be used for construction and setting out purposes. Any discrepancies are to be reported to the Architect. This drawing should be read in conjunction with schedules, specifications and engineers drawings and details where applicable.

DAVID BENNETT ARCHITECT

THE OLD COTTAGE
 10 VICARAGE LANE, FELPHAM
 WEST SUSSEX PO22 7EA
 01243 866279 and 07932 757144
 Email: davidkbennett47@gmail.com

CLIENT

MR AND MRS A FARNDELL

PROJECT

**8 WANSFORD WAY
 FELPHAM, PO22 7NL**

DRAWING TITLE

LOCATION AND BLOCK PLANS

SCALE

1/1250 AND 1/500 at A3

REFERENCE

12107.01