ARUN DISTRICT COUNCIL FP/61/11/

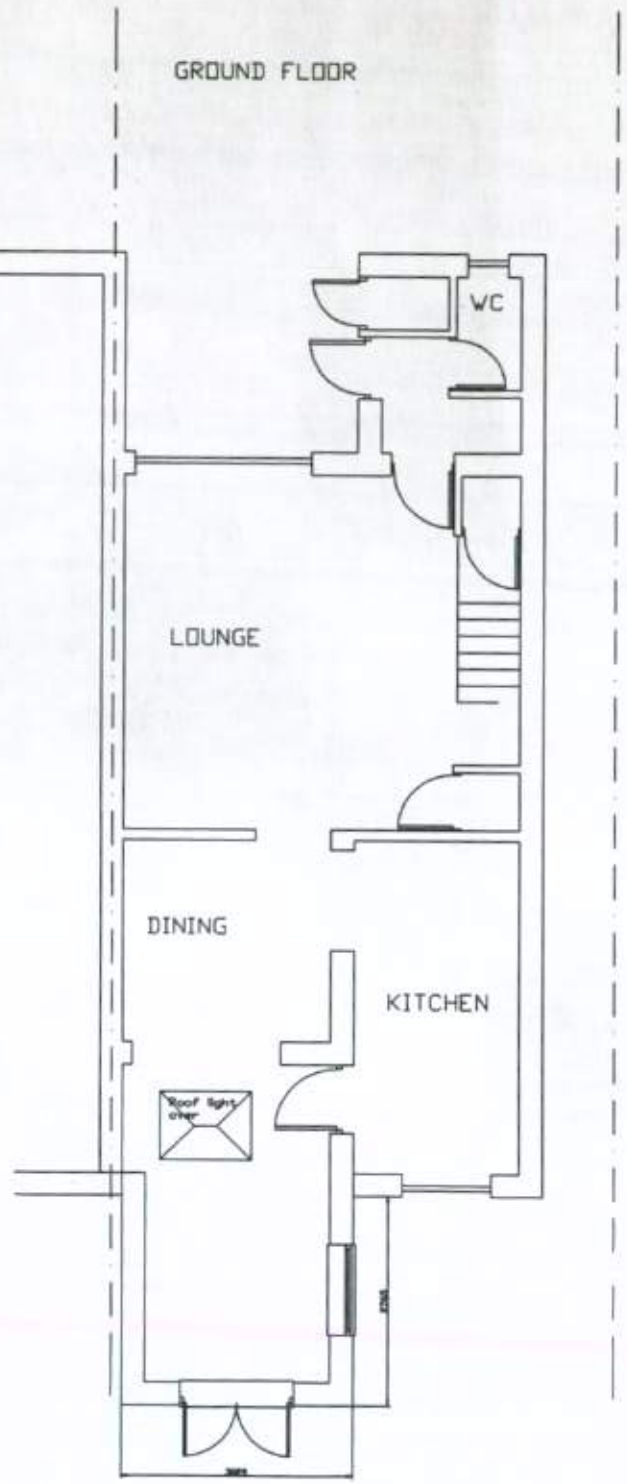

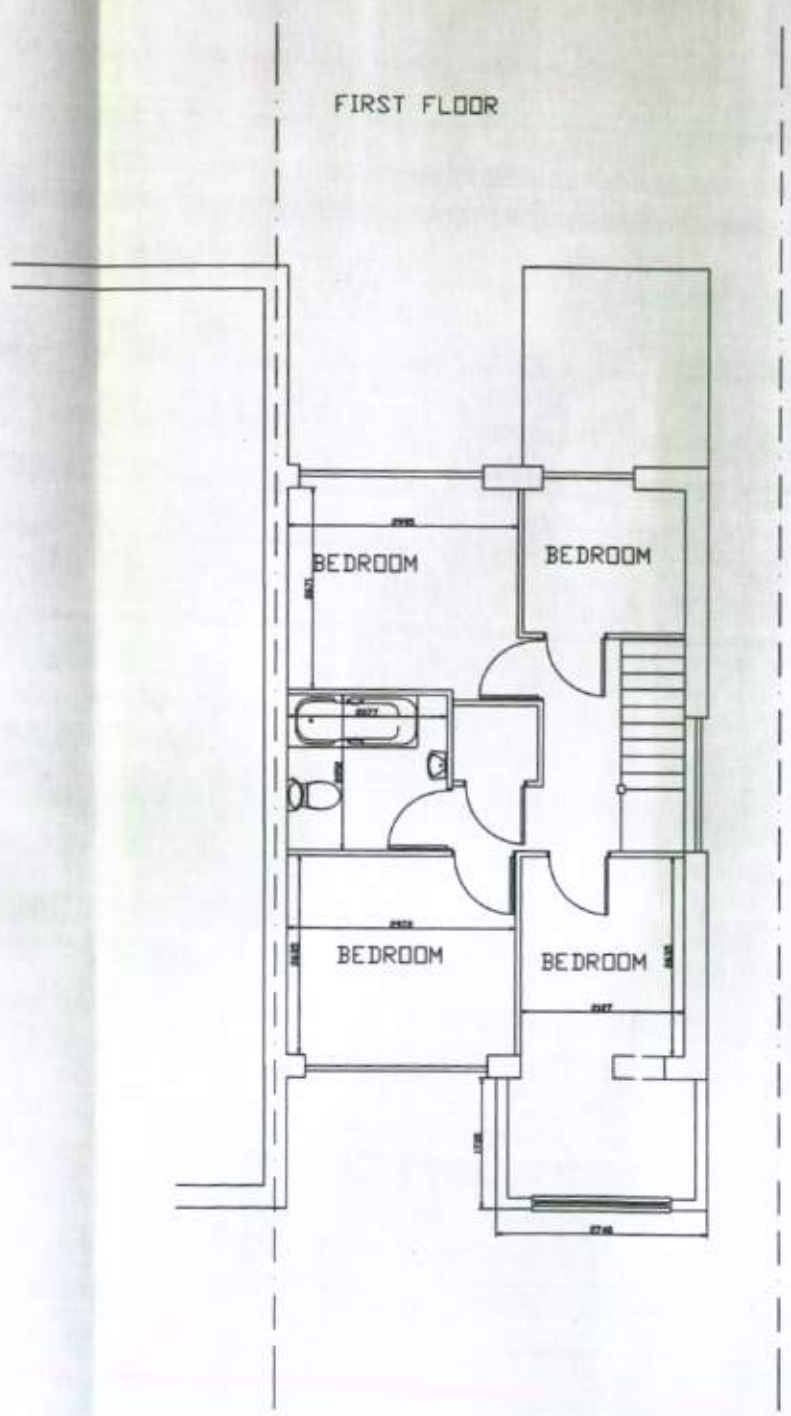

ARUN DISTRICT COUNCIL
No. FP 61 11
SUBSTITUTION
Received 25·5·11

REVISIONS

Notes
1. These are computerised drawings for the purposes of obtaining planning & building regulations approvals & are based on certain overall measurements.
2. Dimensions shown must not be relied upon and must be checked on site and verified prior to commencement of work.
3. Where applicable this drawing is to be read in conjunction with other consultants' drawings & calculations.
4. Do not scale from these drawings, except for planning purposes
5. Any Work undertaken prior to Planning and Building Regulations Approval is done so entirely at the Client/Contractors own risk

© 2007 - T. Murray

TIM MURRAY MBEng
BUILDING CONSULTANT
The Association of BUILDING ENGINEERS
8 Shaw Close
Middleton - on - Sea
West Sussex, PO22 7TQ
Tel: 01243 586273

PROJECT DETAIL
28, ALFRISTON CLOSE, FELPHAM, WEST SUSSEX, PO22 6QB

EXTENSIONS

FOR: MR & MRS L. MASON

DRAWING	**SCALE**
PROPOSED FLOOR PLANS	**1/100**
DATE: MARCH 2011	
DRAWN: T. Murray	
DRAWING: 11/11/2	**REVISION:**