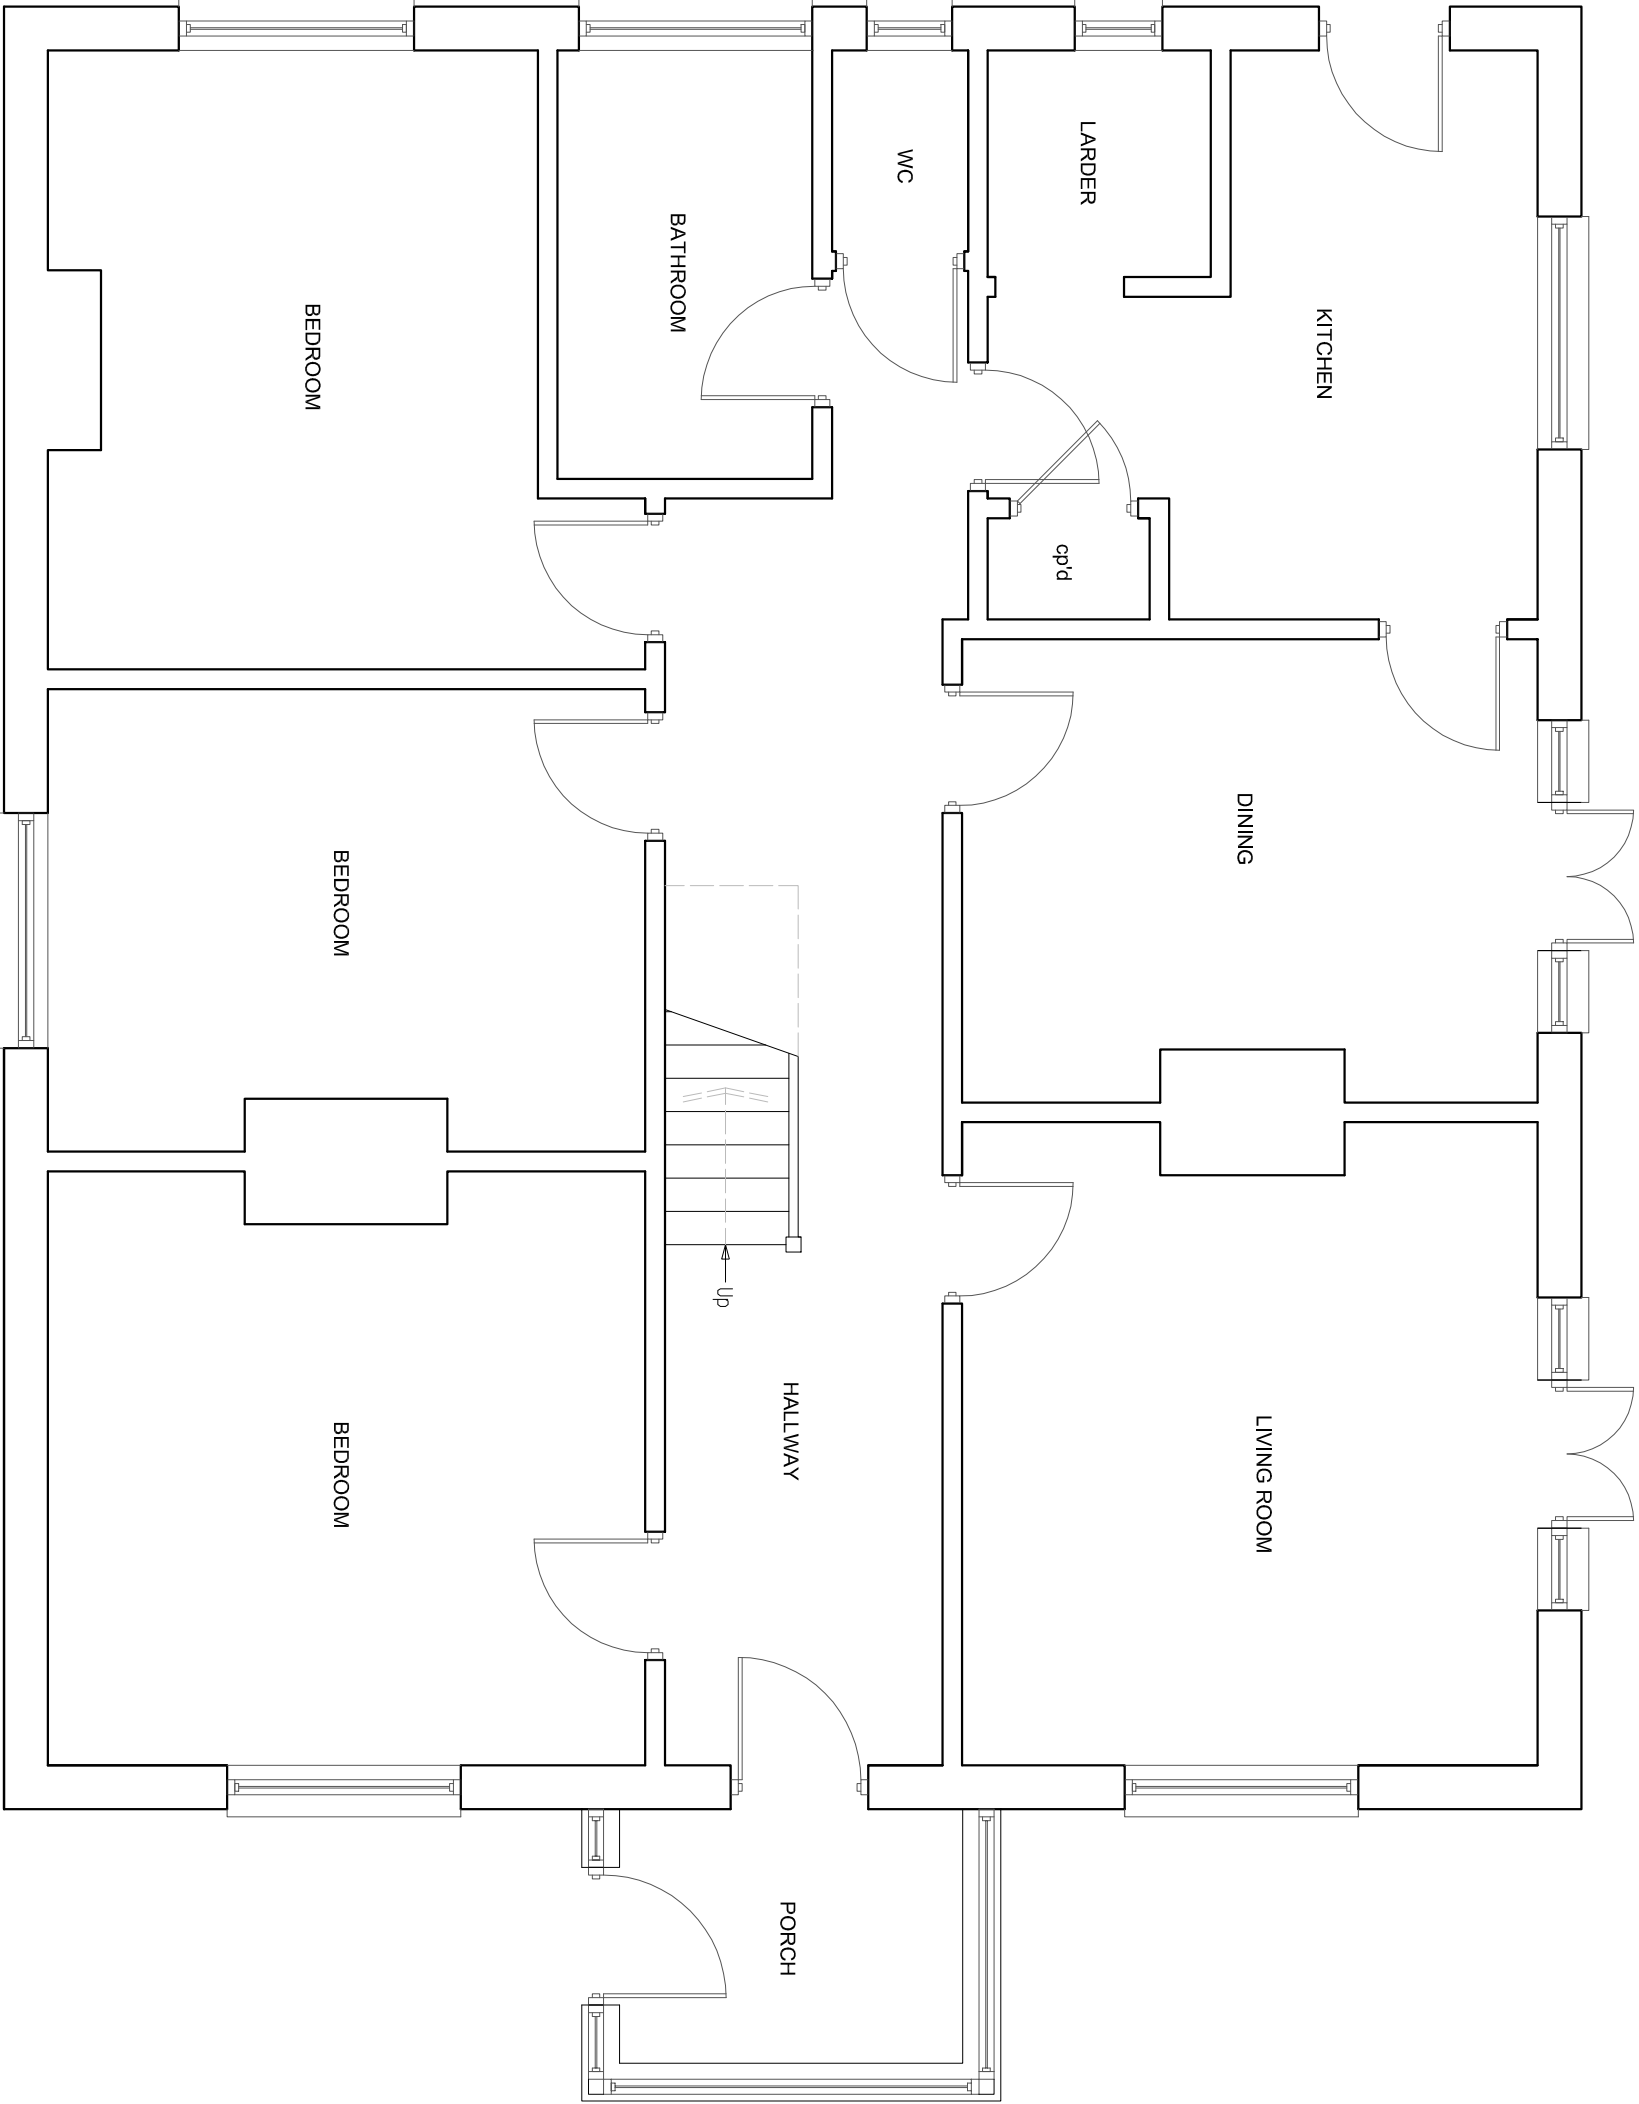


EXISTING GROUND FLOOR PLAN

SUSSEX BUILDING CONSULTANCY LIMITED	
10 FELPHAM GARDENS, FELPHAM, BOGNOR REGIS, WEST SUSSEX.	
SCALE - 1/50 REV - DATE - 18/09/2018	
 LABC partner	3 NORTHGOTE ROAD BOGNOR REGIS PO21 5LZ TEL/FAX - (01243) 981379