



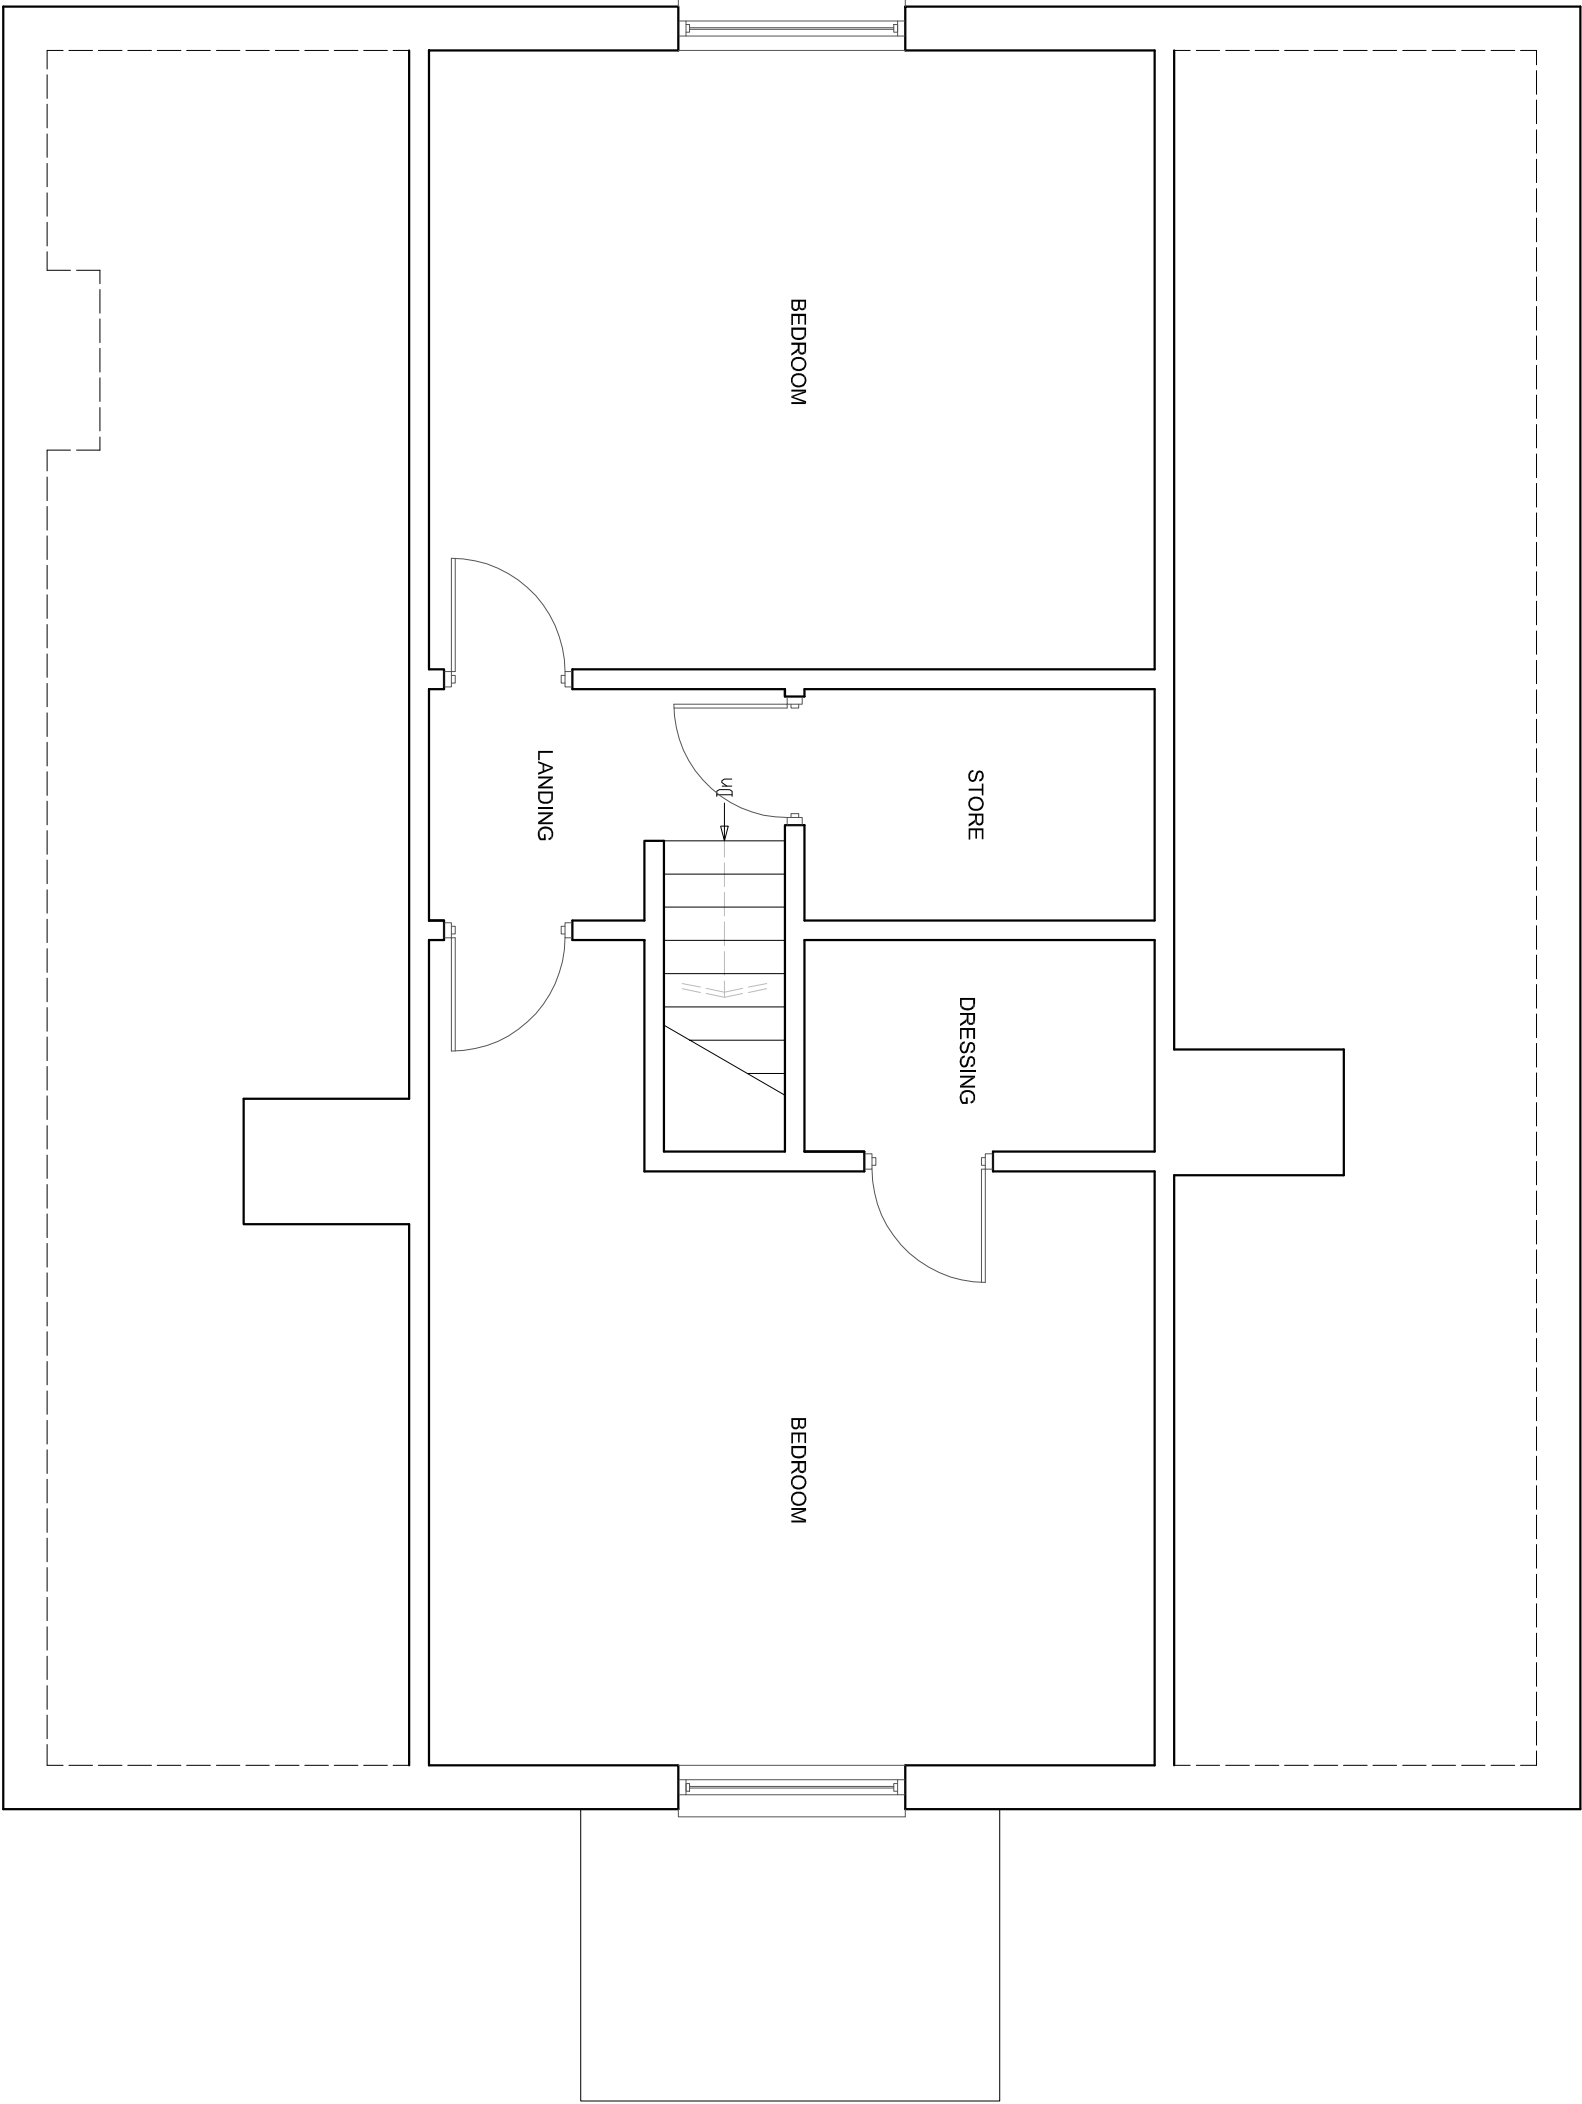

EXISTING FIRST FLOOR PLAN

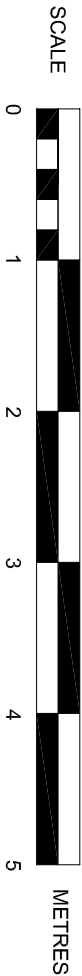

SUSSEX BUILDING CONSULTANCY LIMITED	
10 FELPHAM GARDENS, FELPHAM, BOGNOR REGIS, WEST SUSSEX.	
SCALE - 1/50 REV - DATE - 18/09/2018	
 partner LABC	3 NORTHCOTE ROAD BOGNOR REGIS PO21 9LZ TEL/FAX - (01243) 861379