


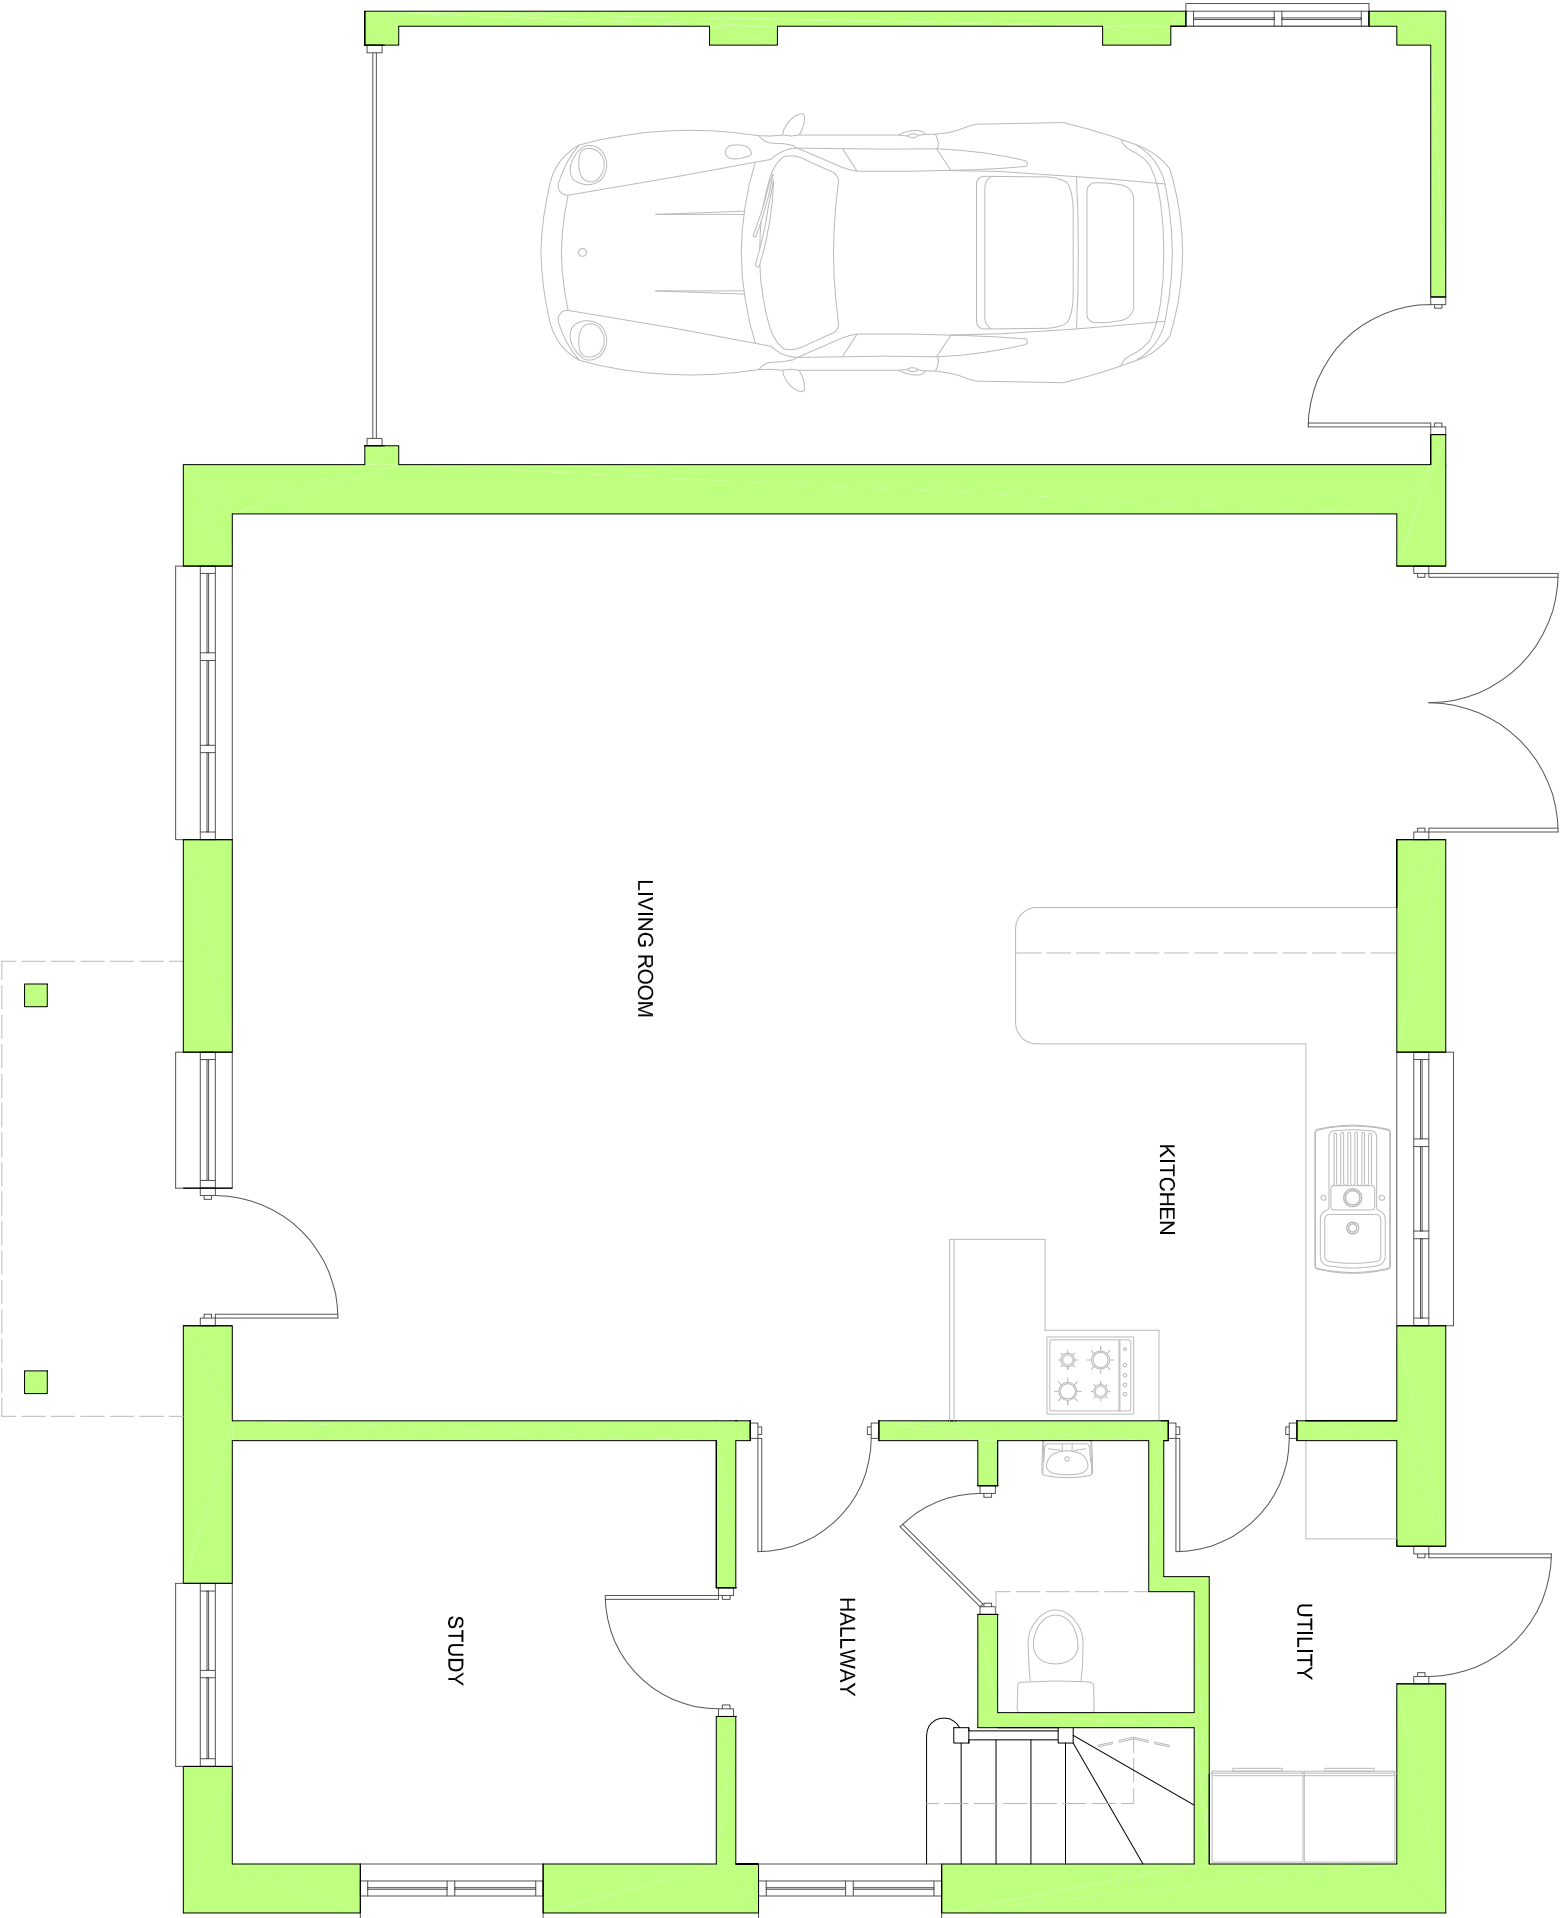

PROPOSED GROUND FLOOR PLAN
UNIT 2

SUSSEX BUILDING CONSULTANCY LIMITED	
10 FELPHAM GARDENS, FELPHAM, BOGNOR REGIS, WEST SUSSEX.	
SCALE - 1/50 REV - A DATE - 19/11/2018	
 LABC partner	3 NORTHCOOTE ROAD BOGNOR REGIS PO21 5LZ TEL/FAX - (01243) 861379