


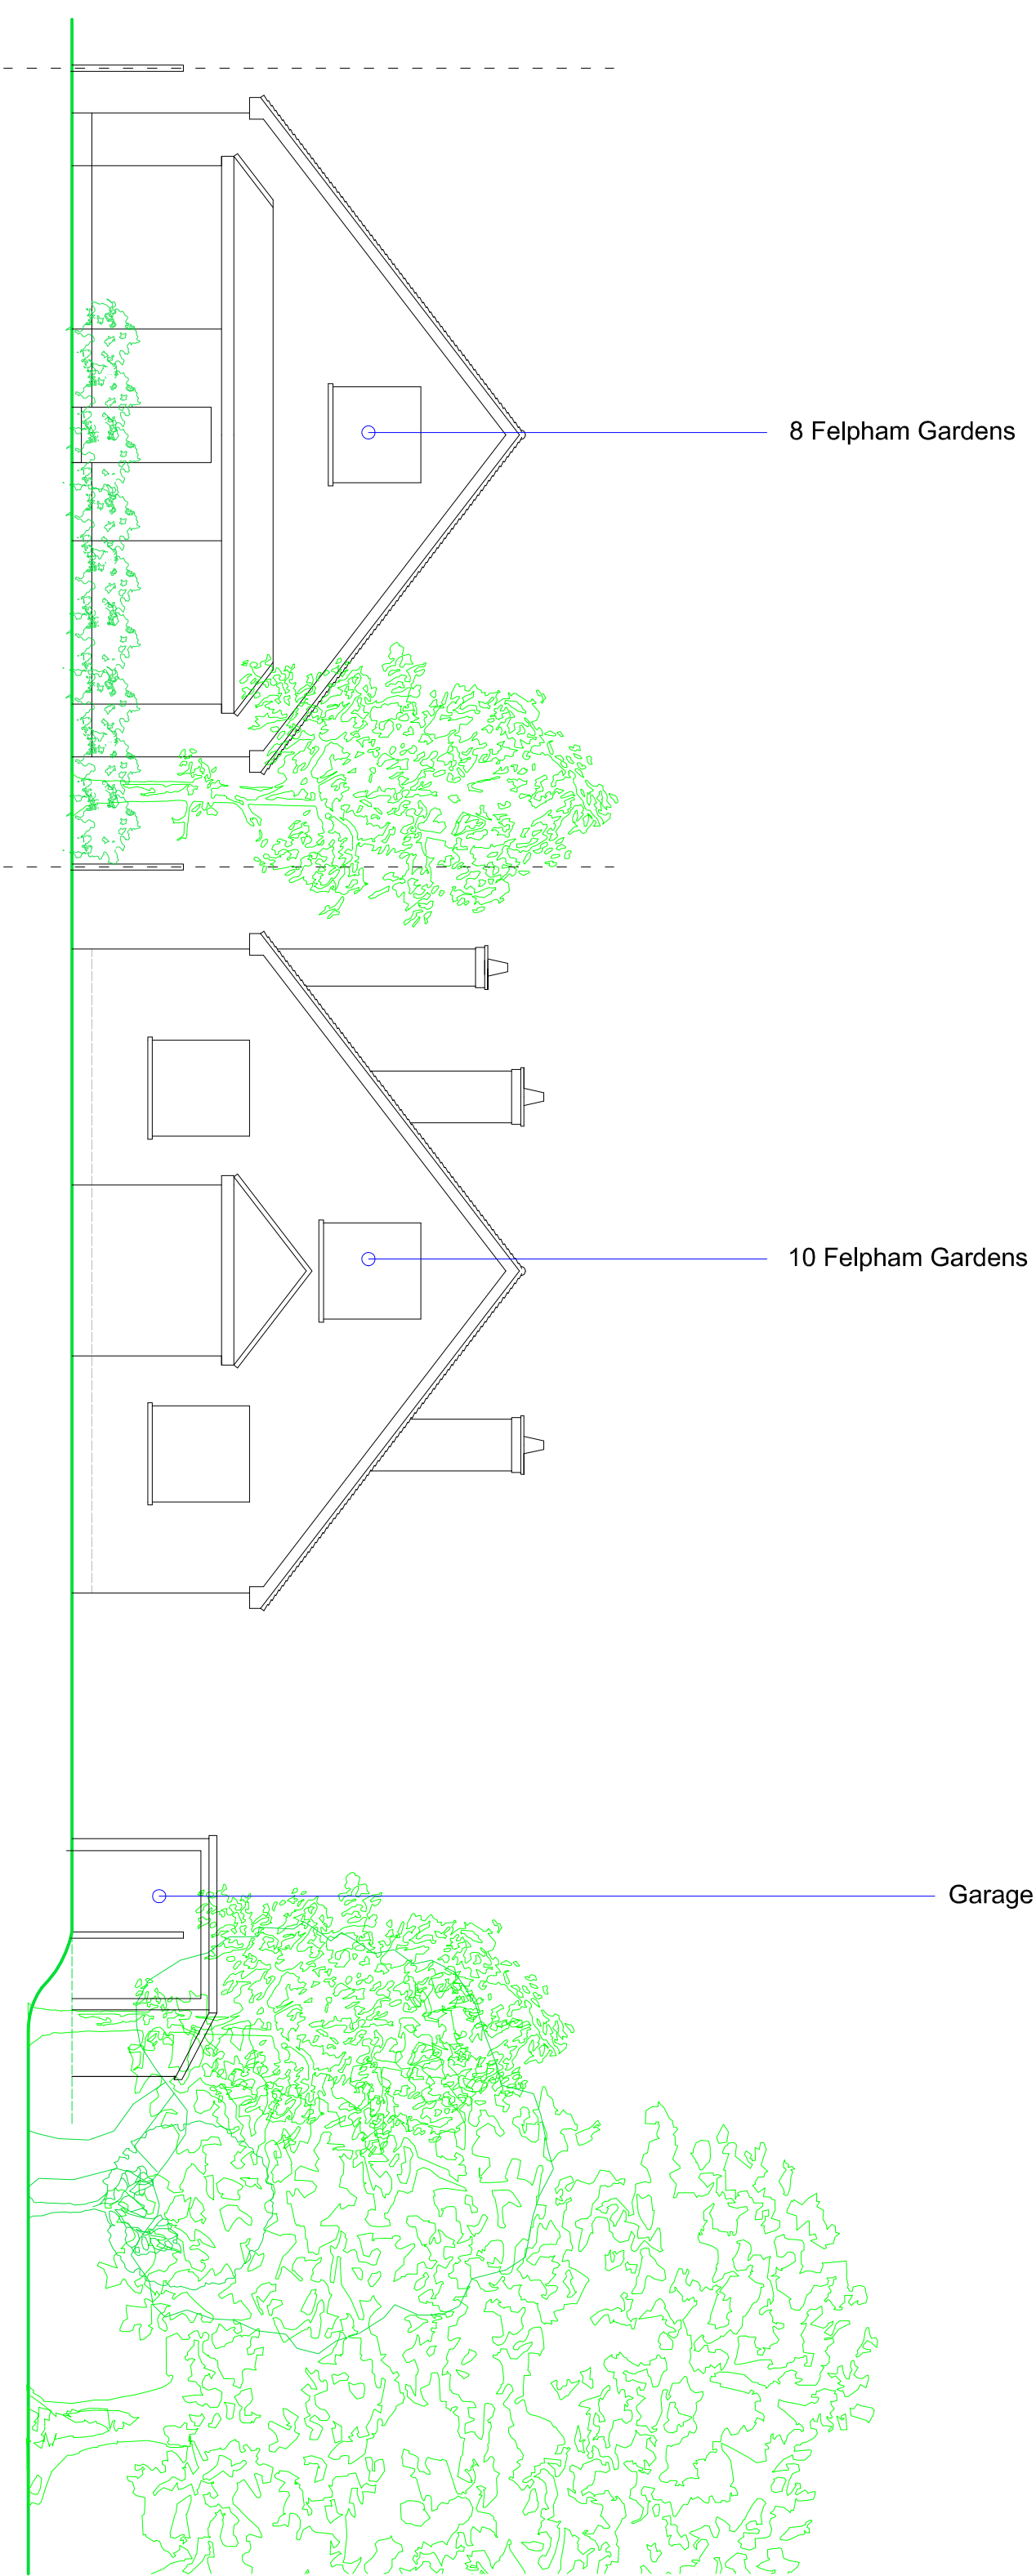


8 Felpham Gardens

10 Felpham Gardens

Garage

EXISTING STREETSCENE ELEVATION

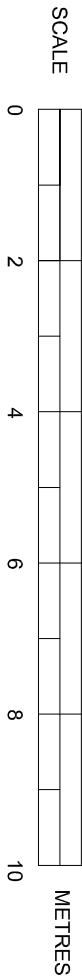

SUSSEX BUILDING CONSULTANCY LIMITED	
10 FELPHAM GARDENS, FELPHAM, BOGNOR REGIS, WEST SUSSEX.	LABC
SCALE - 1/100 REV - DATE - 19/11/2018	3 NORTHGATE ROAD BOGNOR REGIS PO21 3JZ TEL - (01243) 861379