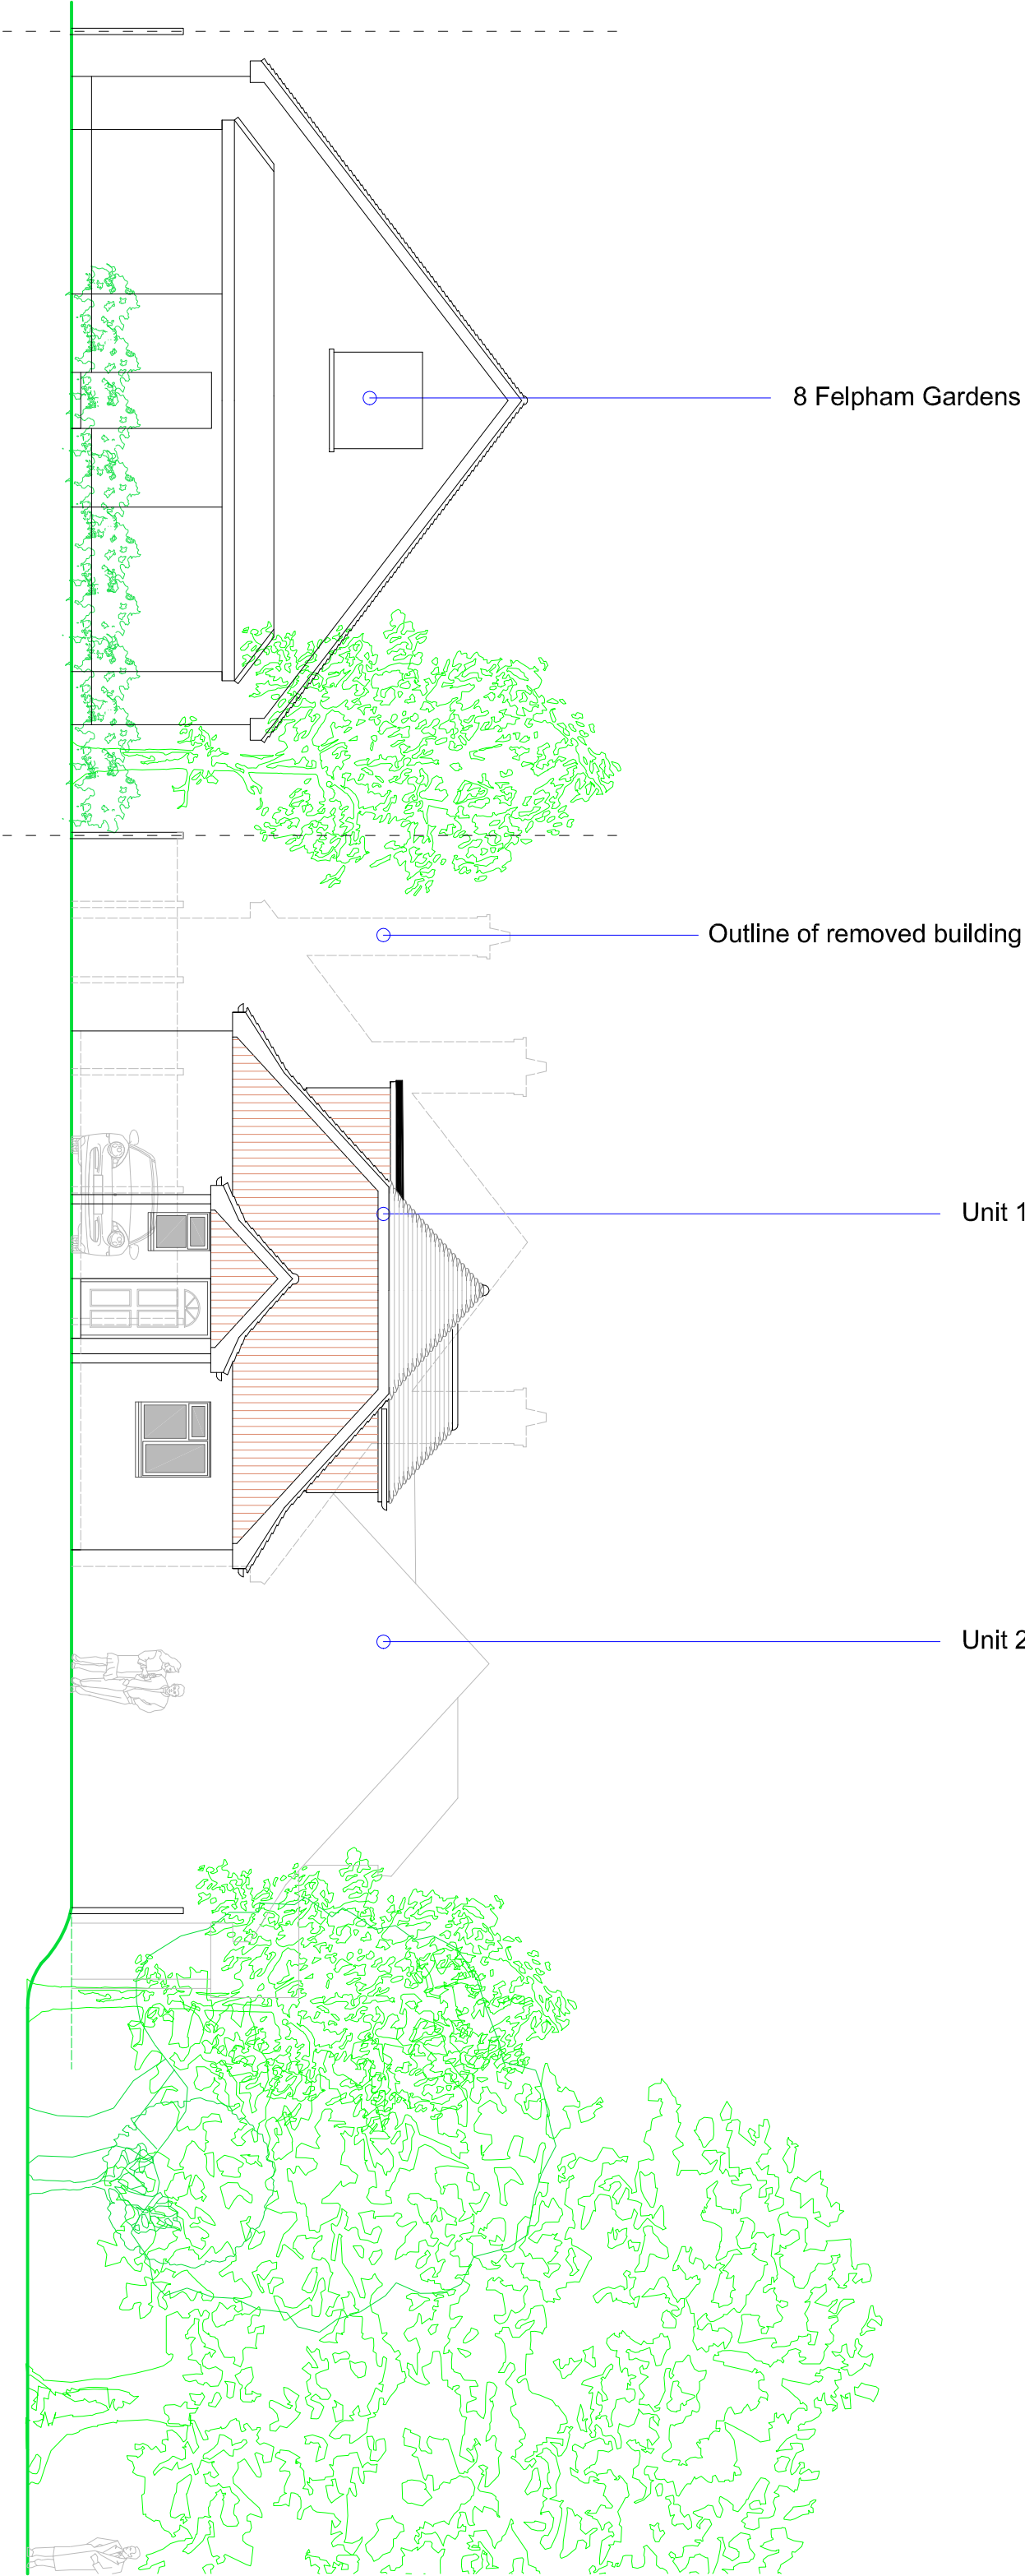


PROPOSED STREETSCENE ELEVATION

SUSSEX BUILDING CONSULTANCY LIMITED
10 FELPHAM GARDENS, FELPHAM,
BOGNOR REGIS, WEST SUSSEX.
SCALE - 1/100 REV - A DATE - 01/05/2020

LABC
partner
3 NORTHCOTE ROAD
BOGNOR REGIS
PO21 3LZ
TEL - (01243) 863379