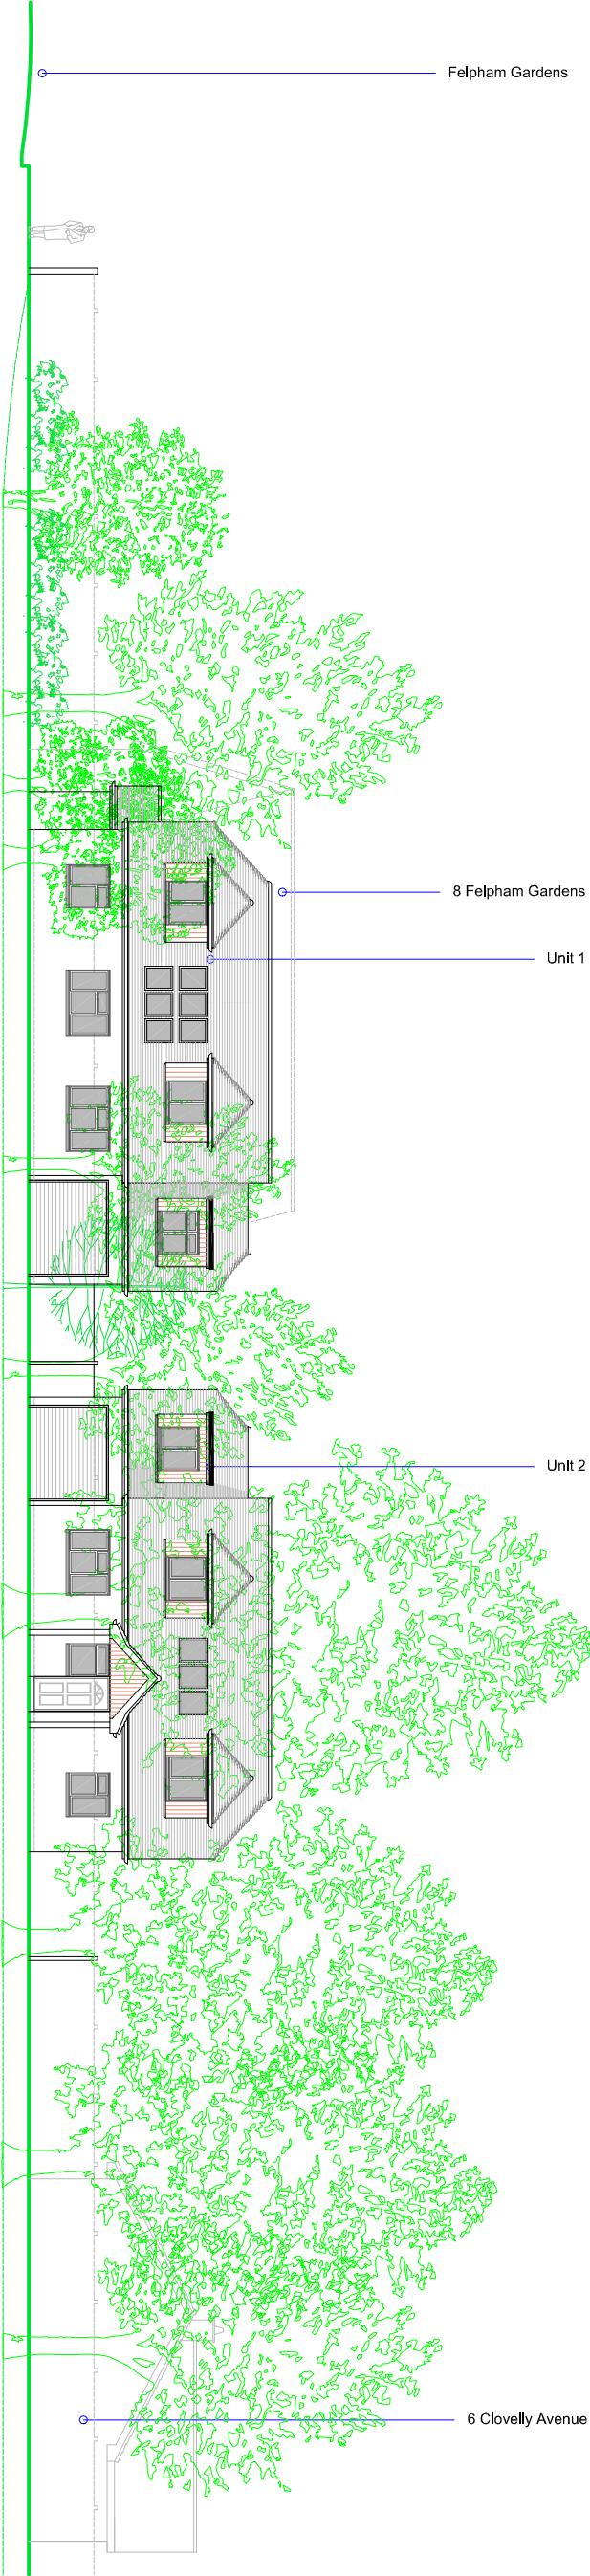


PROPOSED PARK ELEVATION

SUSSEX BUILDING CONSULTANCY LIMITED

10 FELPHAM GARDENS, FELPHAM,
BOGNOR REGIS, WEST SUSSEX.

SCALE - 1/200 REV - A DATE - 01/09/2020

LABC
partner
3 NORTHOTE ROAD
BOGNOR REGIS
PO21 5LZ
TEL/FAX - (01243) 861379