


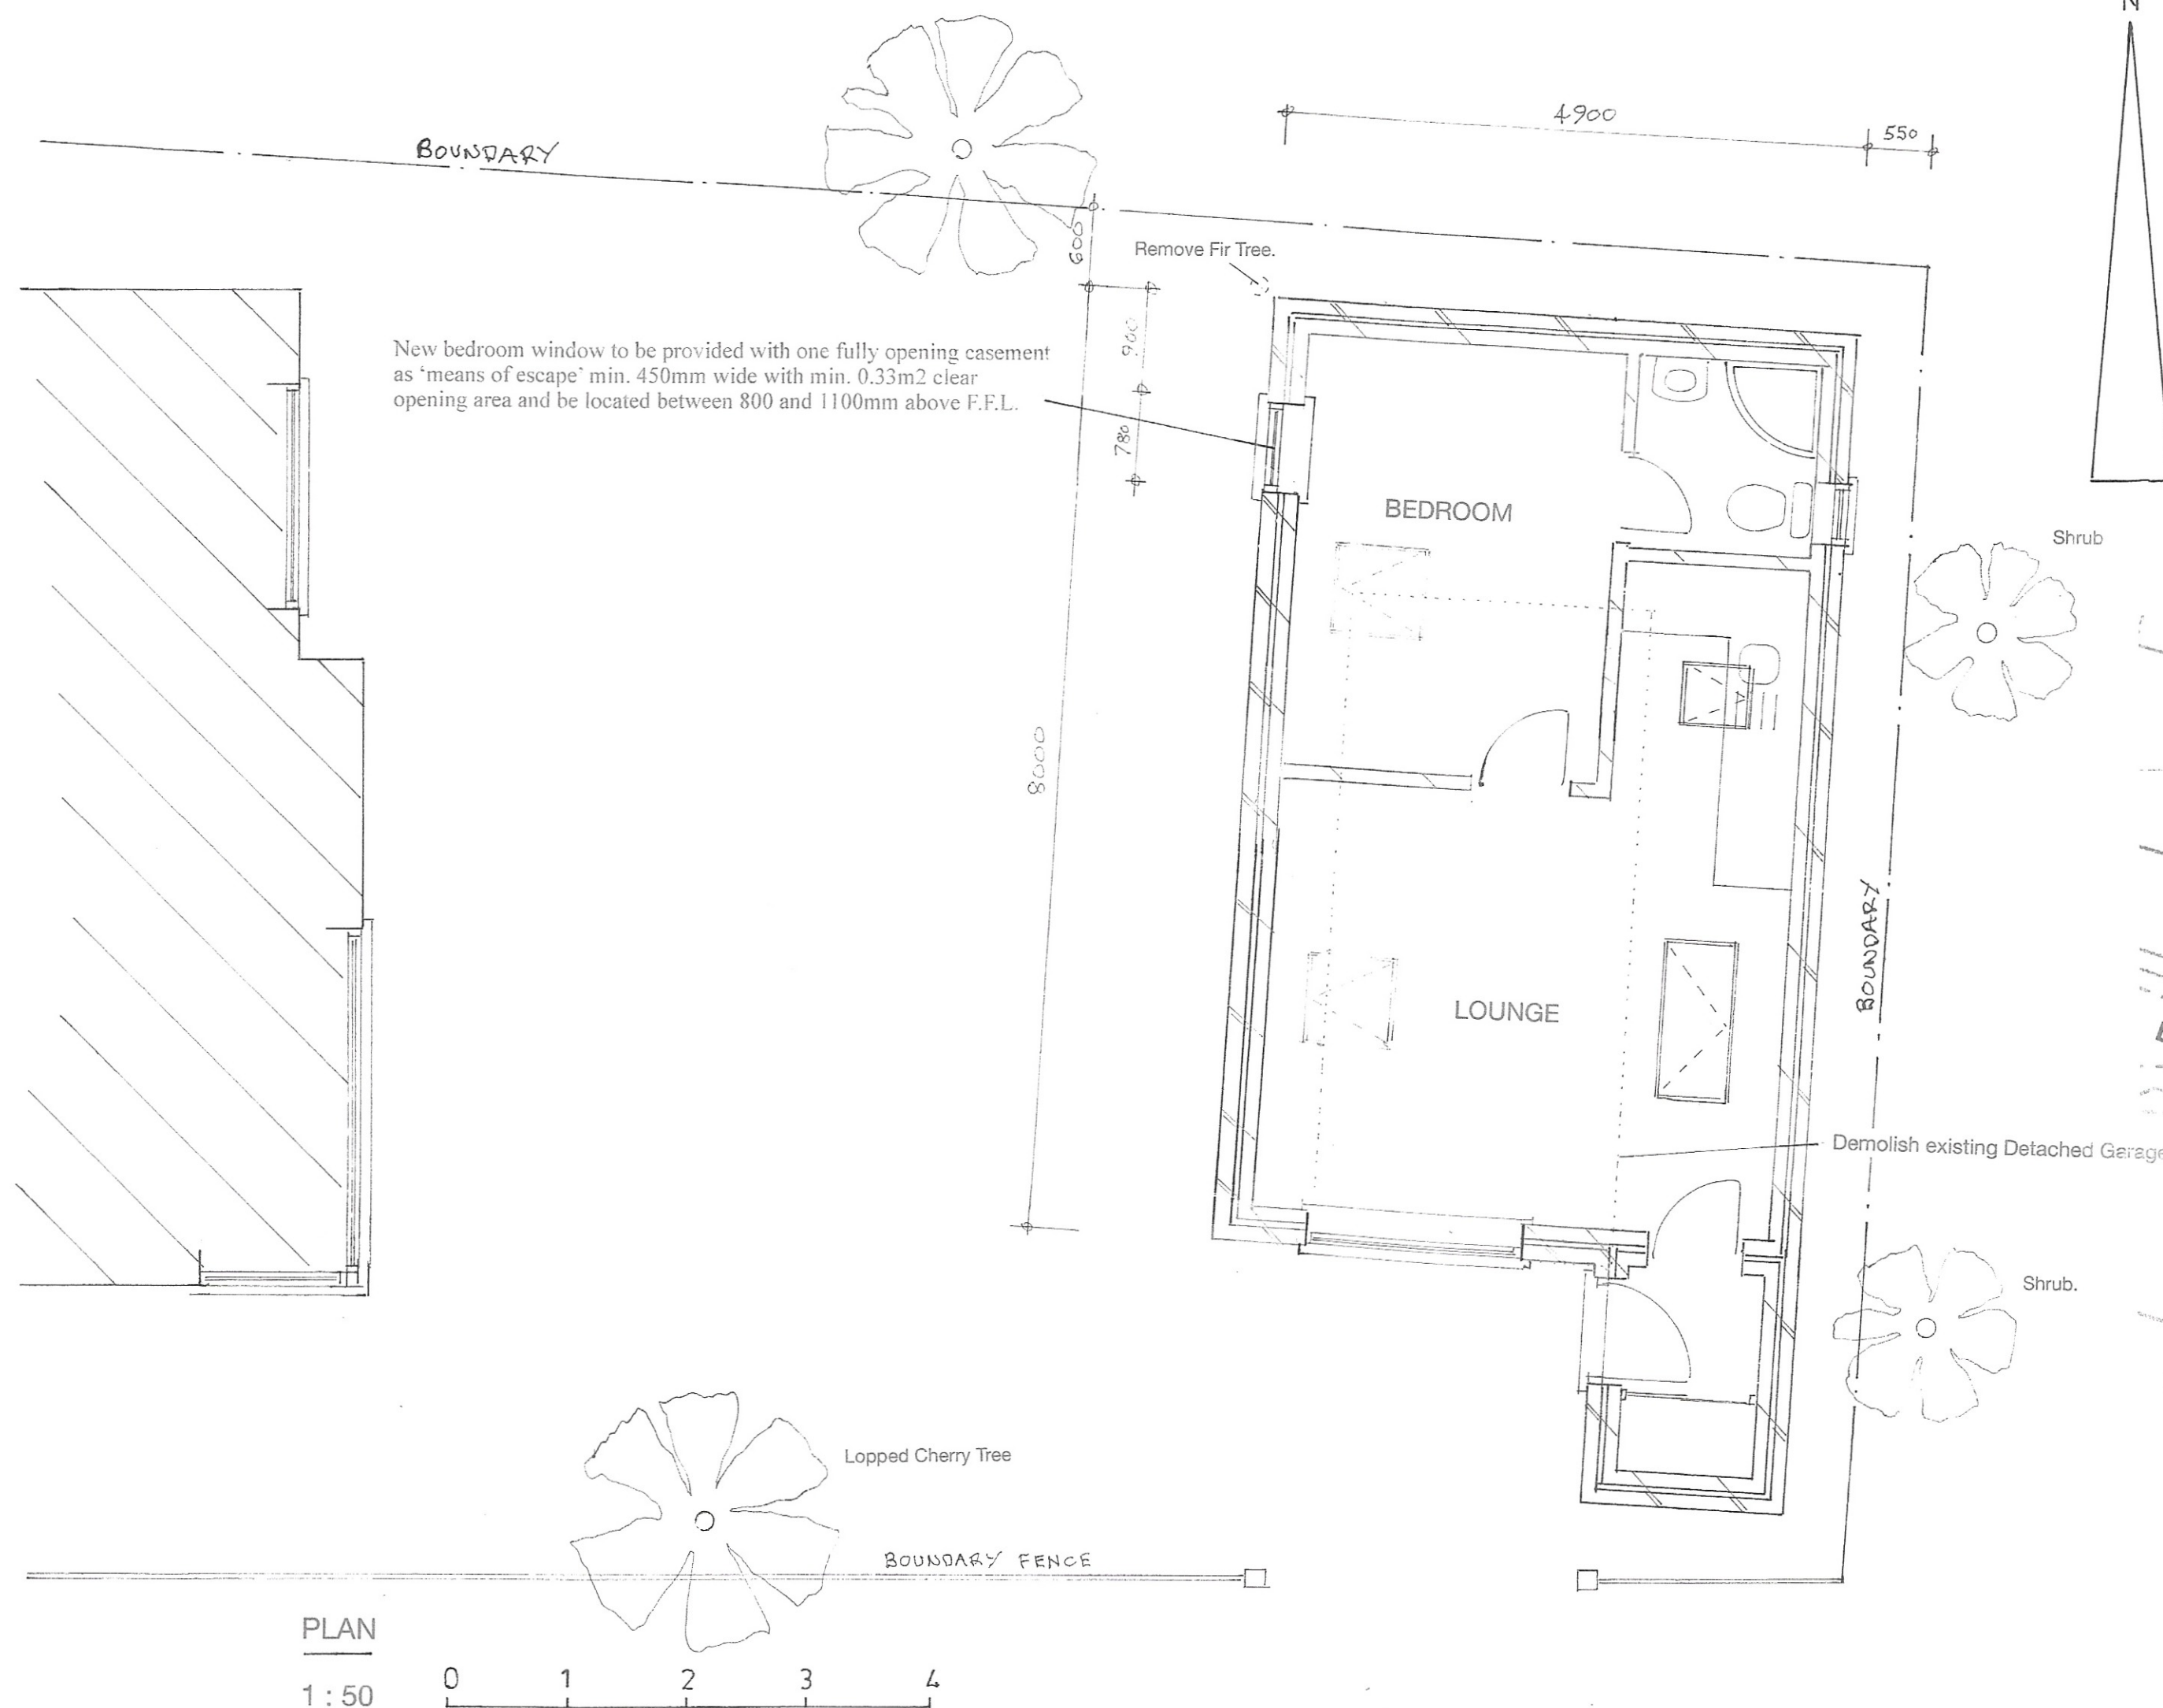

Sheet 1 of 3

Proposed

PROPOSED DETACHED ANNEXE AT 39, LINDSEY COURT, FELPHAM
FOR MS. K. TEMPLEMAN.

Bryan Butcher
Rainbow Cottage
Nyetimber Lane
Bognor Regis PO21 3JX
01243 266871
07973 233442
bryan.butcher@btinternet.com
www.bryanbutcher.com