




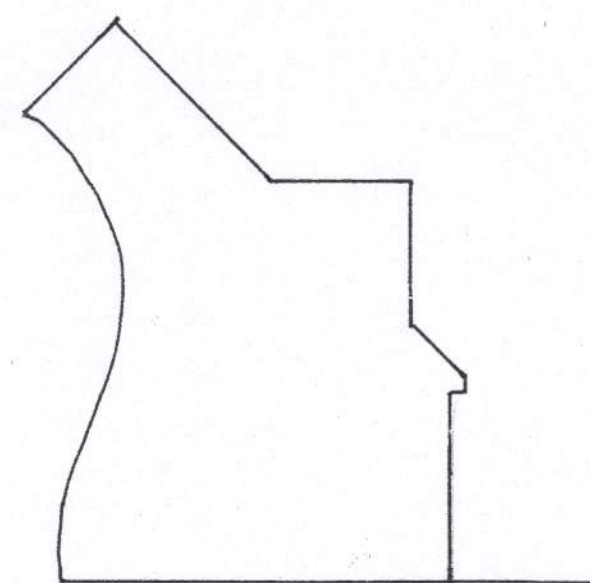

south [rear]

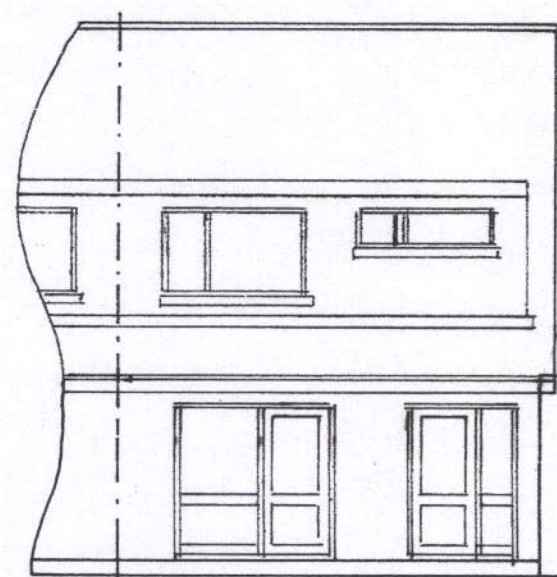


east

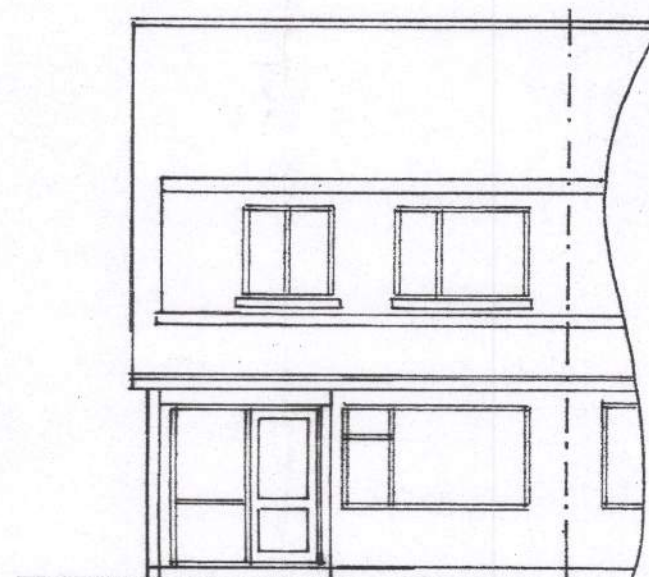


west


1 : 100

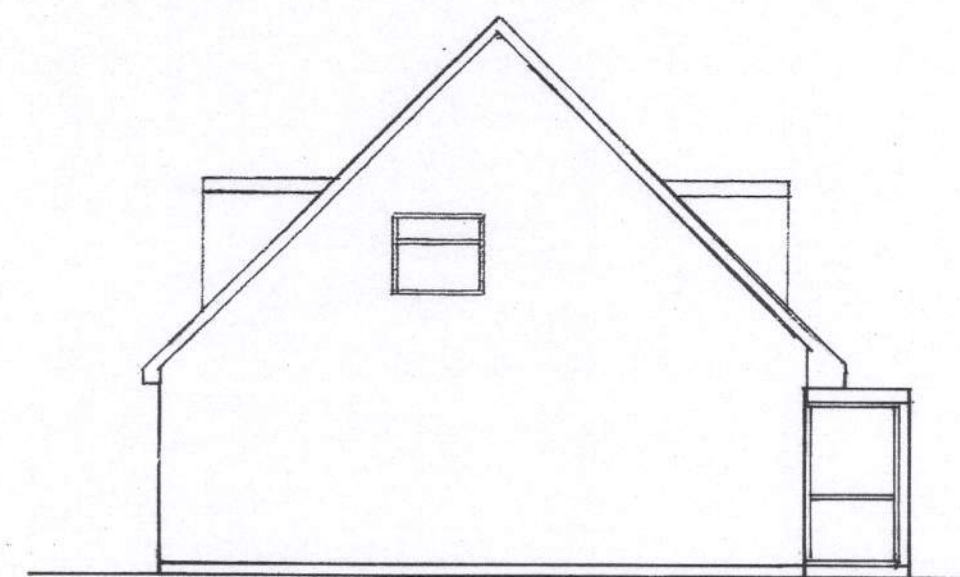

north

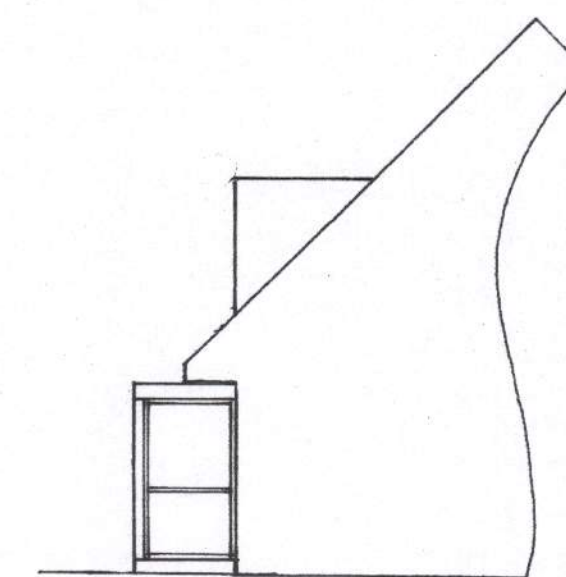


south [front]

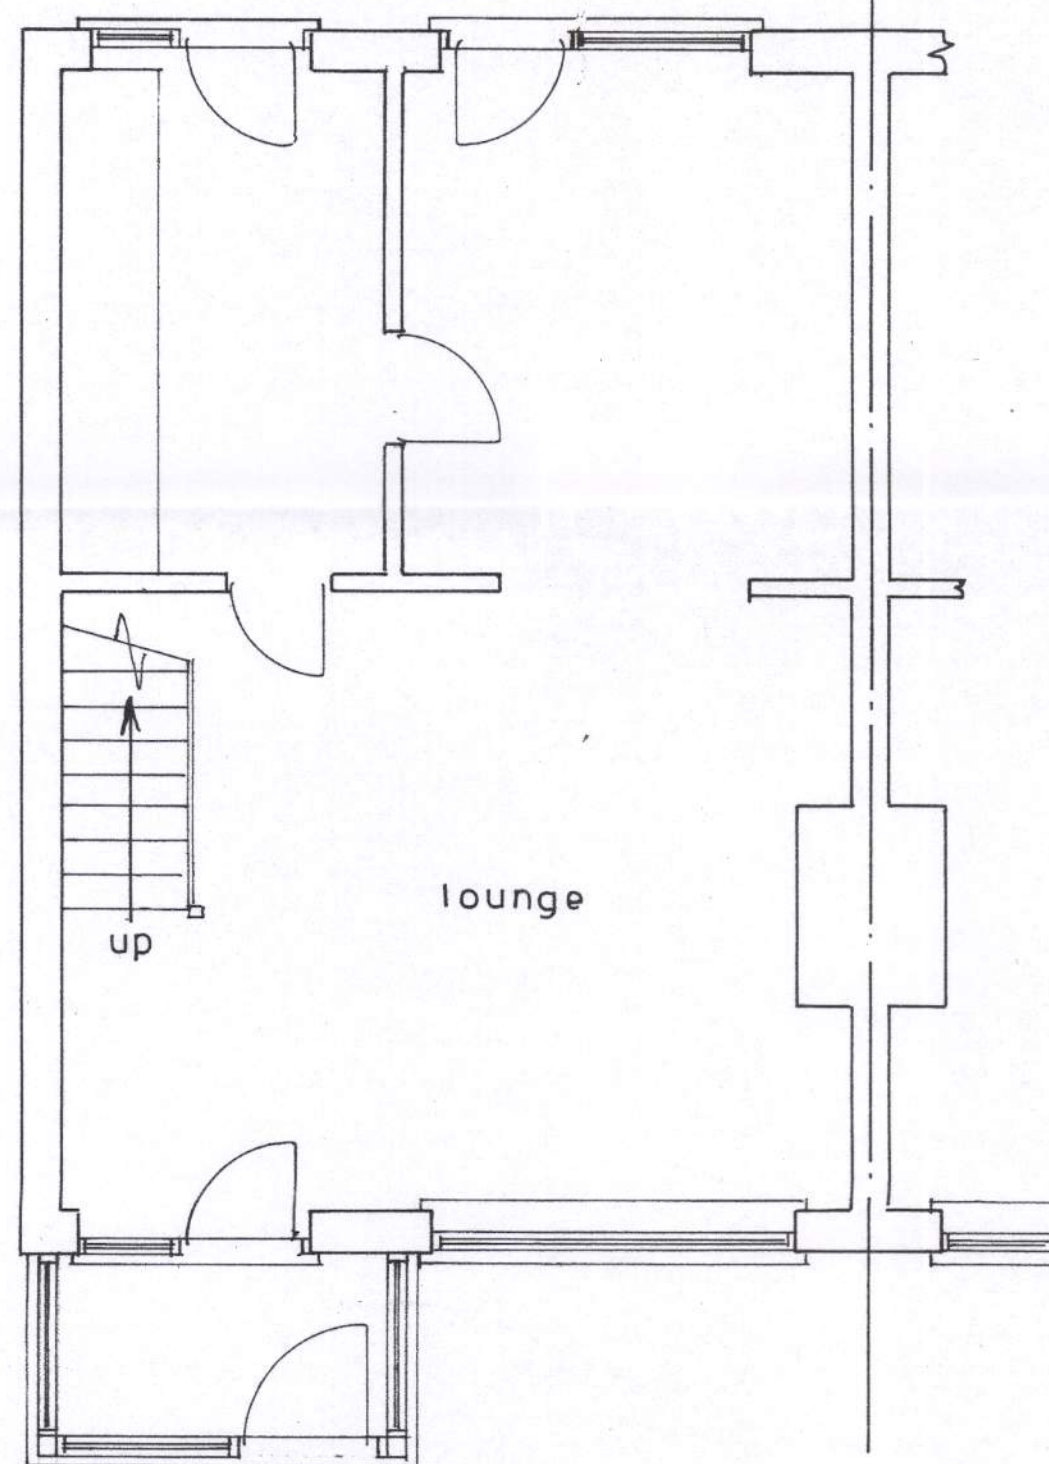


Plan

1 : 50

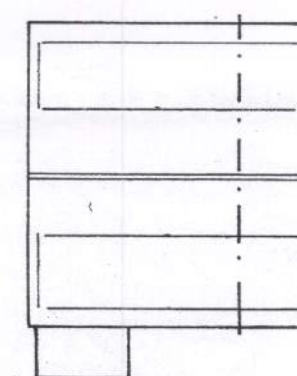

roof plan

1 : 200

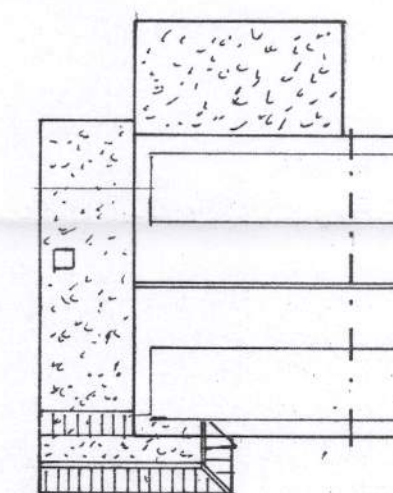

proposed roof plan

Existing

PROPOSED SINGLE STOREY EXTENSION AT 7, BURSLEDON CLOSE, FELPHAM  
FOR MR. E. SPENCER.

sheet 3 of 3

Bryan Butcher  
Rainbow Cottage  
Nyetimber Lane  
Bognor Regis PO21 3JX  
01243 266871  
07973 233442  
bryan.butcher@btinternet.com  
www.bryanbutcher.com