


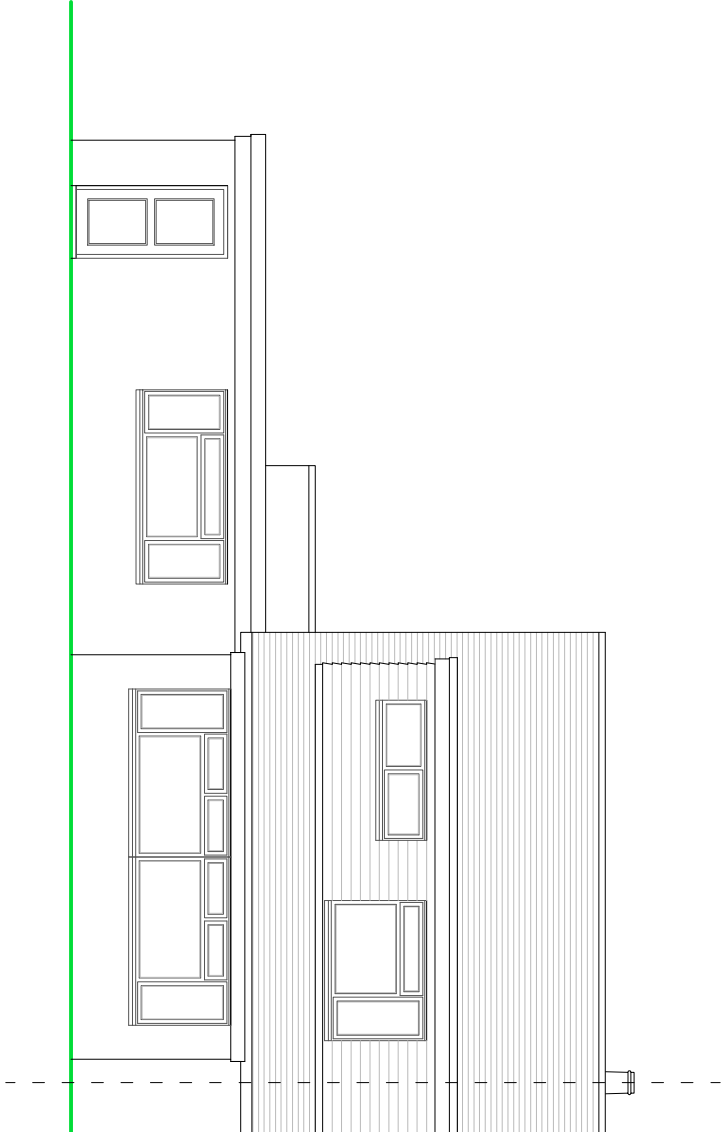


REAR ELEVATION

NOTES

ROOF - Concrete interlocking tiles to pitched roof, felled roof to garage and polycarbonate roof to conservatory.


WALLS - Face brickwork with plain concrete tiles to dormer.

WINDOWS/DOORS - White framed PVC double and single glazed units.

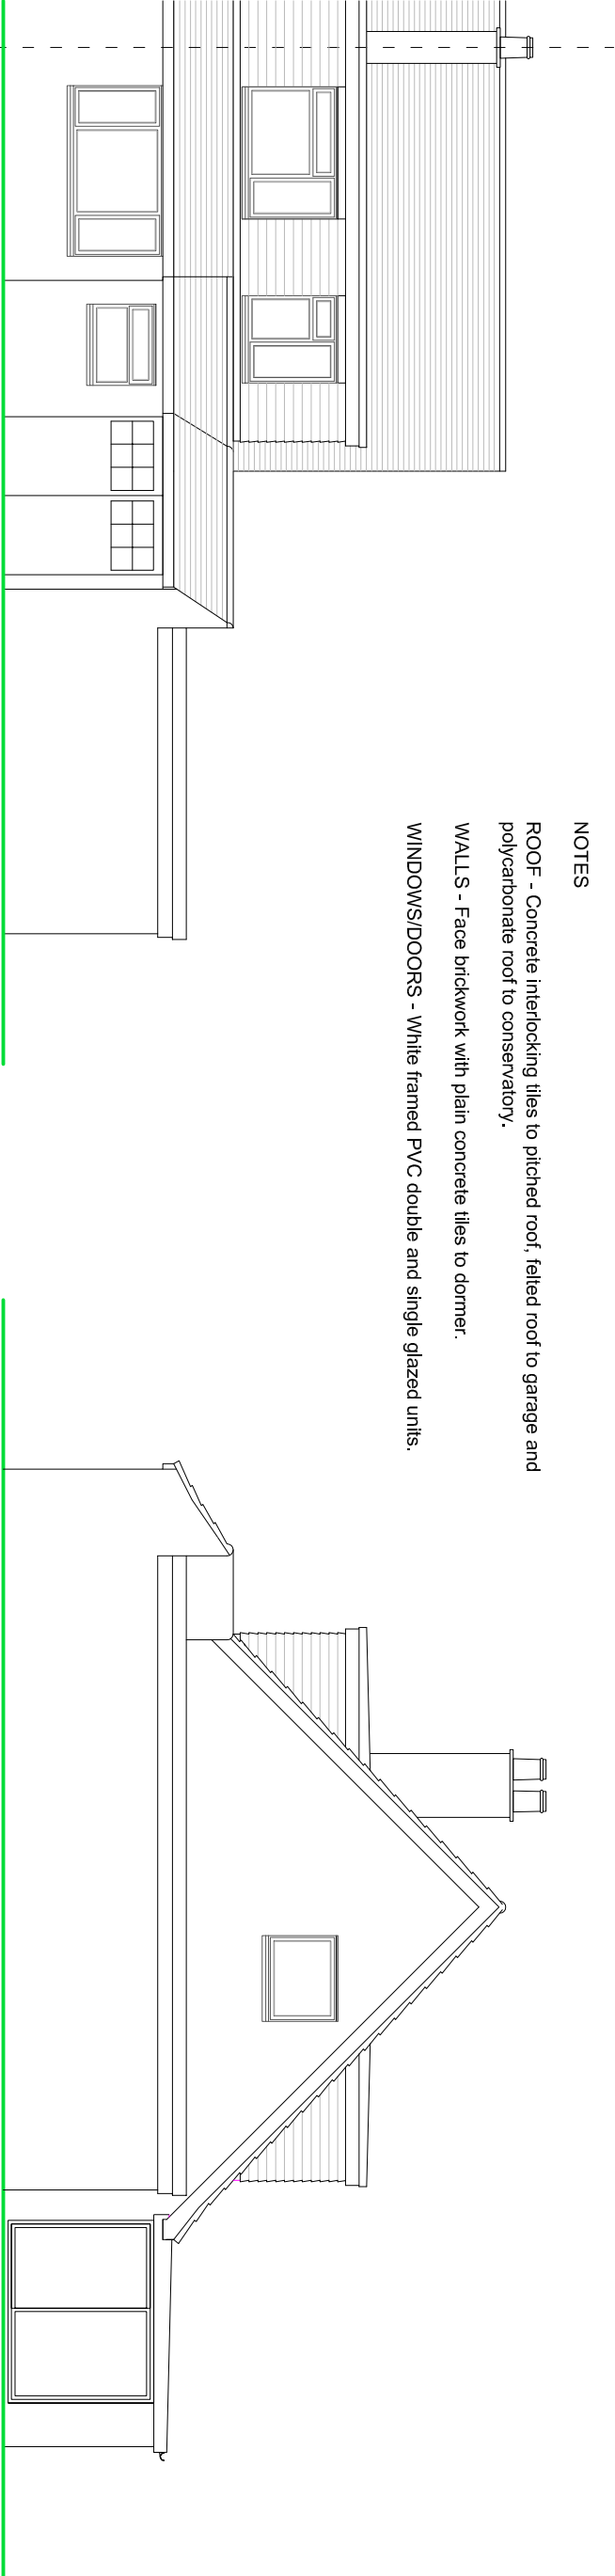

SIDE ELEVATION

FRONT ELEVATION

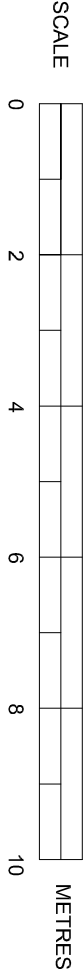

EXISTING ELEVATIONS

SUSSEX BUILDING CONSULTANCY LIMITED

58 GLYNDE CRESCENT, FELPHAM,
BOGNOR REGIS, WEST SUSSEX.

SCALE - 1/100 REV - DATE - 19/02/2020

Partner
LABC
3 NORTHGATE ROAD
BOGNOR REGIS
PO21 3LZ
TEL - (01243) 861979