
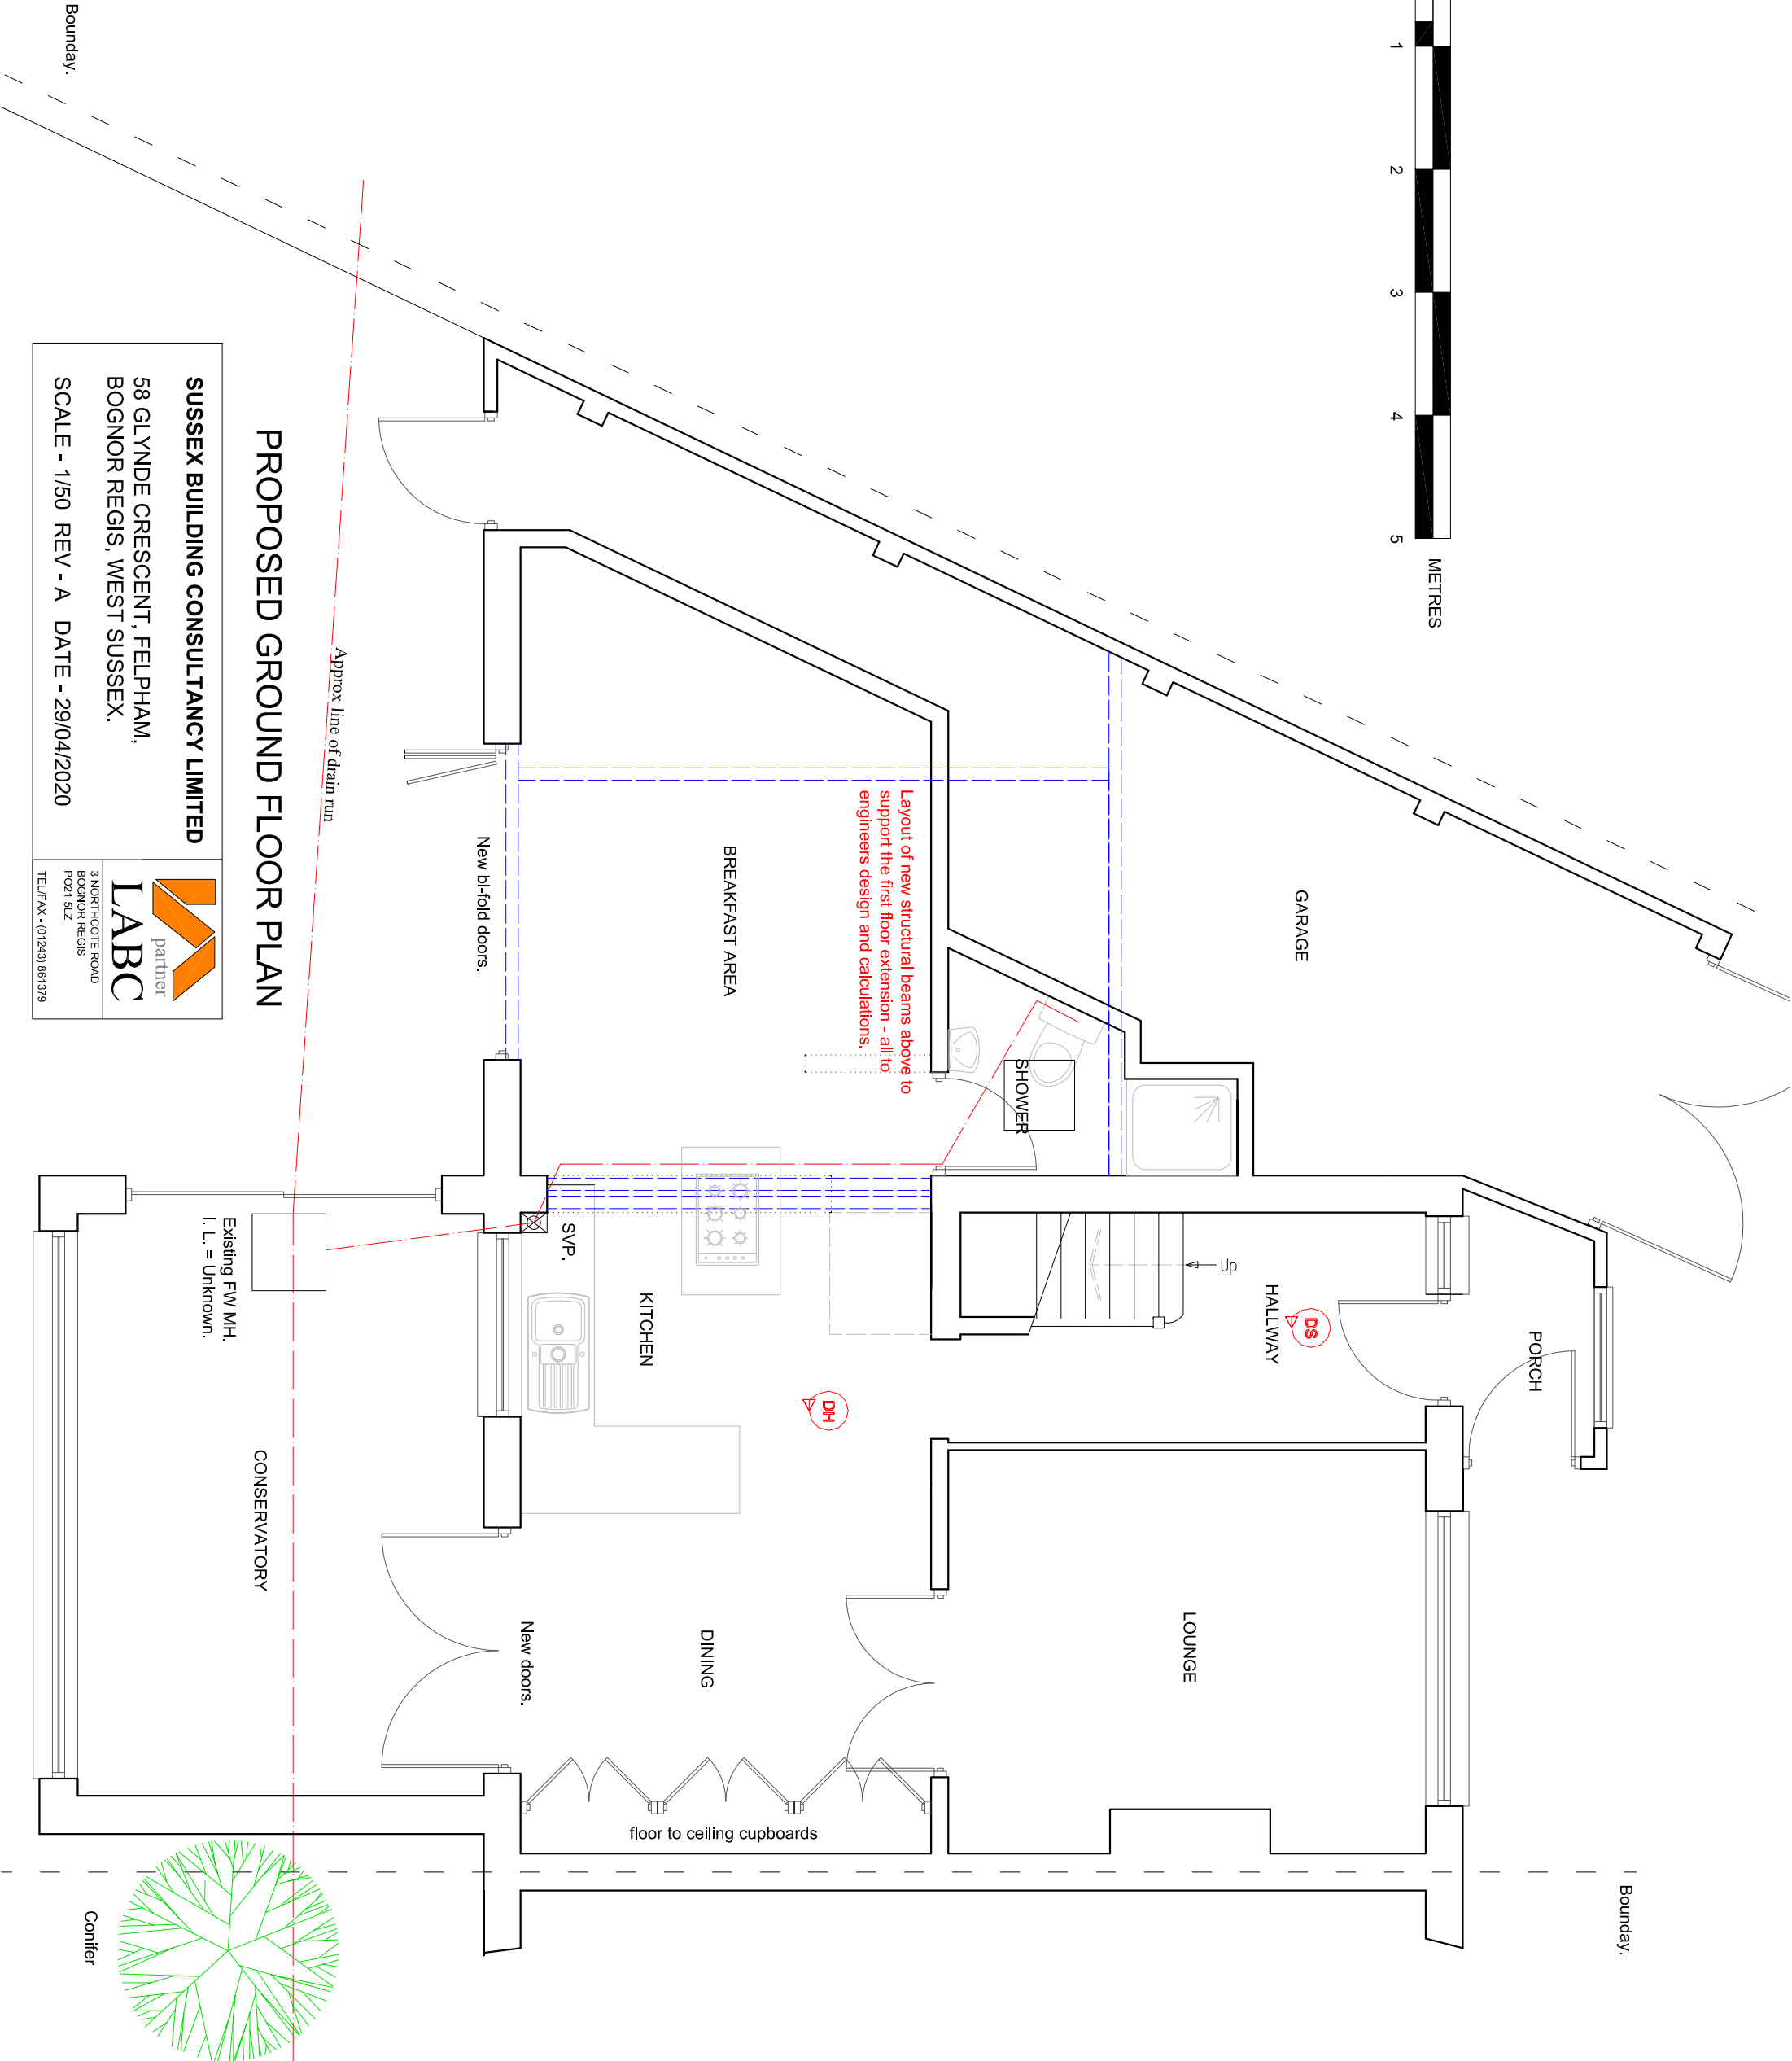


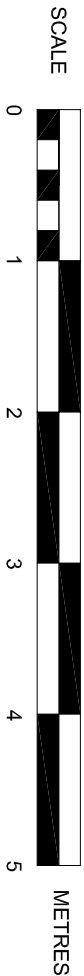

PROPOSED GROUND FLOOR PLAN

SUSSEX BUILDING CONSULTANCY LIMITED

58 GLYNDE CRESCENT, FELPHAM,
BOGNOR REGIS, WEST SUSSEX.

SCALE - 1/150 REV - A DATE - 29/04/2020

LABC partner
3 NORTHGATE ROAD
BOGNOR REGIS
PO21 5LZ
TEL/FAX - (01243) 861379