



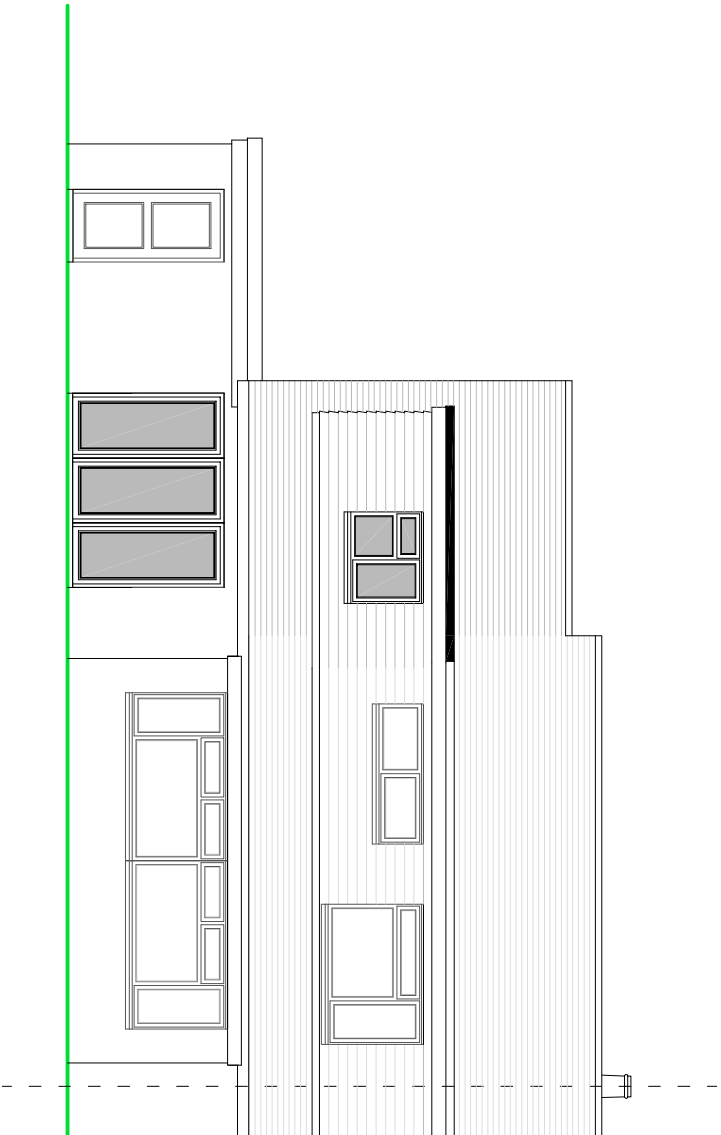


REAR ELEVATION

NOTES

- ROOF - Concrete interlocking tiles to pitched roof to match existing.
- WALLS - Plain concrete tile hanging to dormer to match existing.
- WINDOWS/DOORS - White framed PVC double and single glazed units.

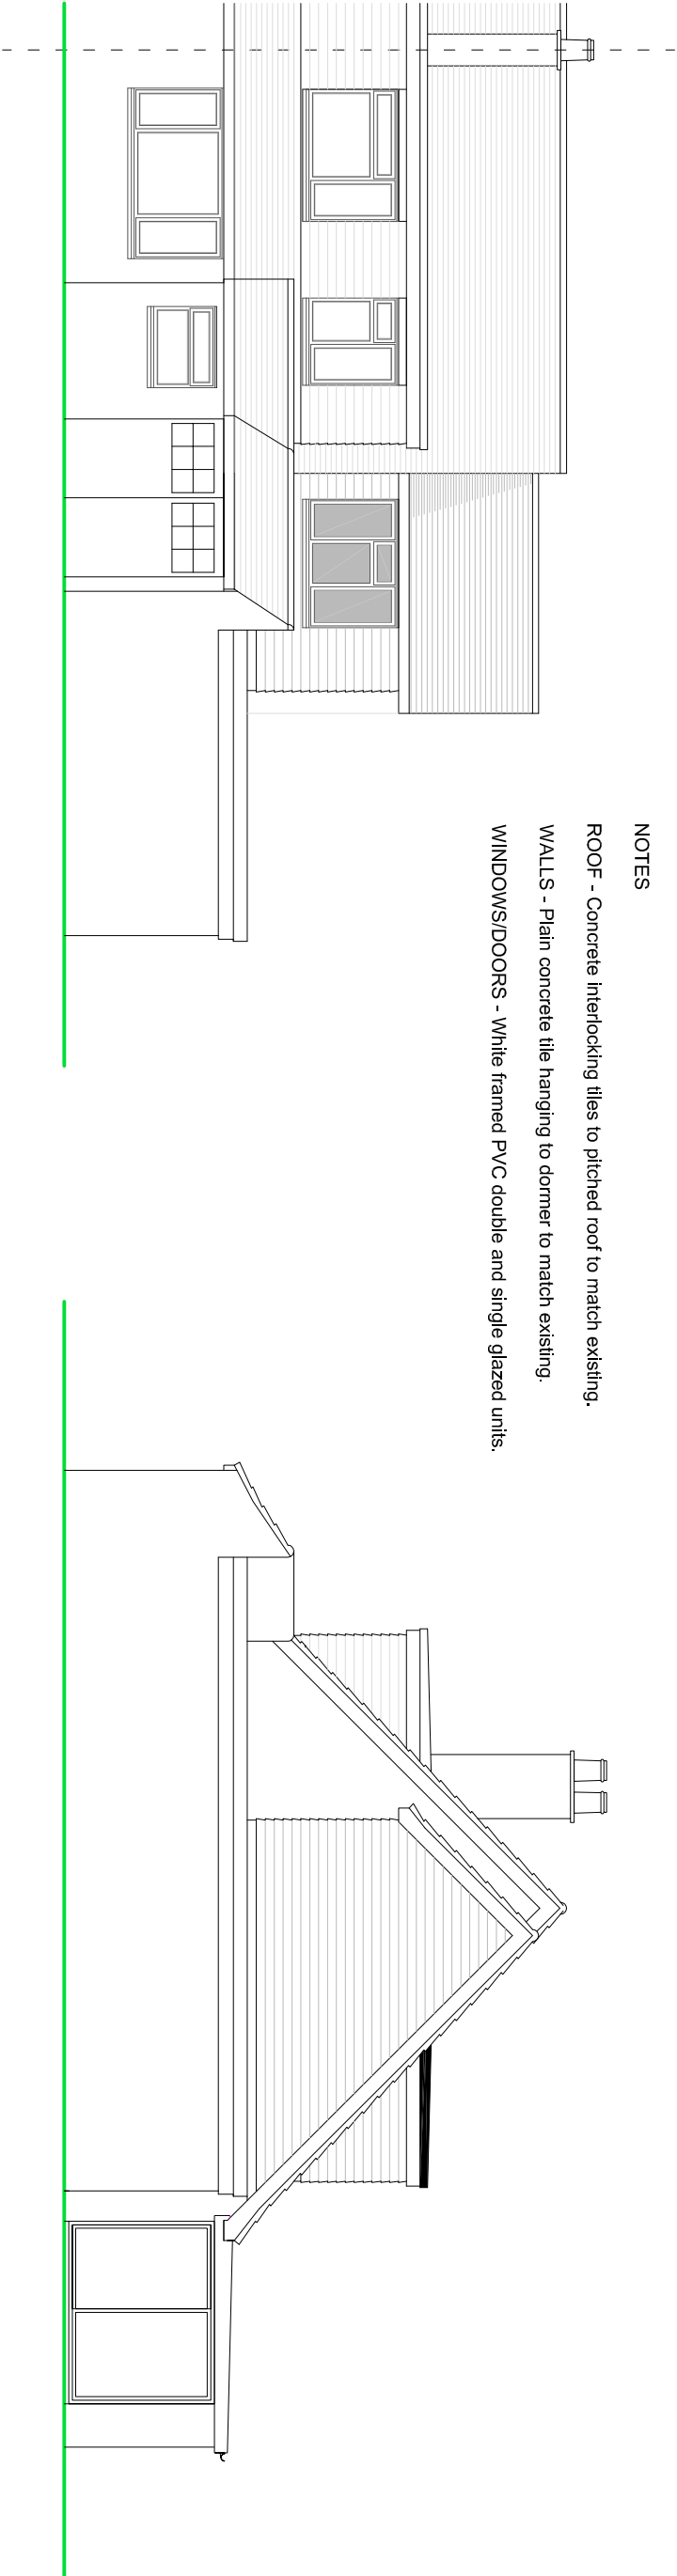

SCALE

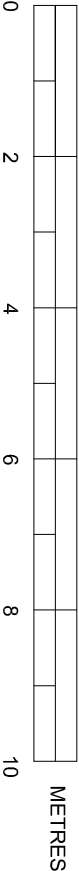

PROPOSED ELEVATIONS

SUSSEX BUILDING CONSULTANCY LIMITED

58 GLYNDE CRESCENT, FELPHAM,
BOGNOR REGIS, WEST SUSSEX.

SCALE - 1/100 REV - A DATE - 01/05/2020



Partner
LABC
3 NORTHCOTE ROAD
BOGNOR REGIS
PO21 3LZ
TEL - (01243) 881379