
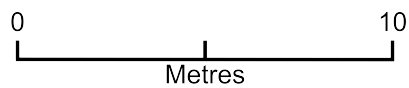


28 Hedgeway Bognor Regis

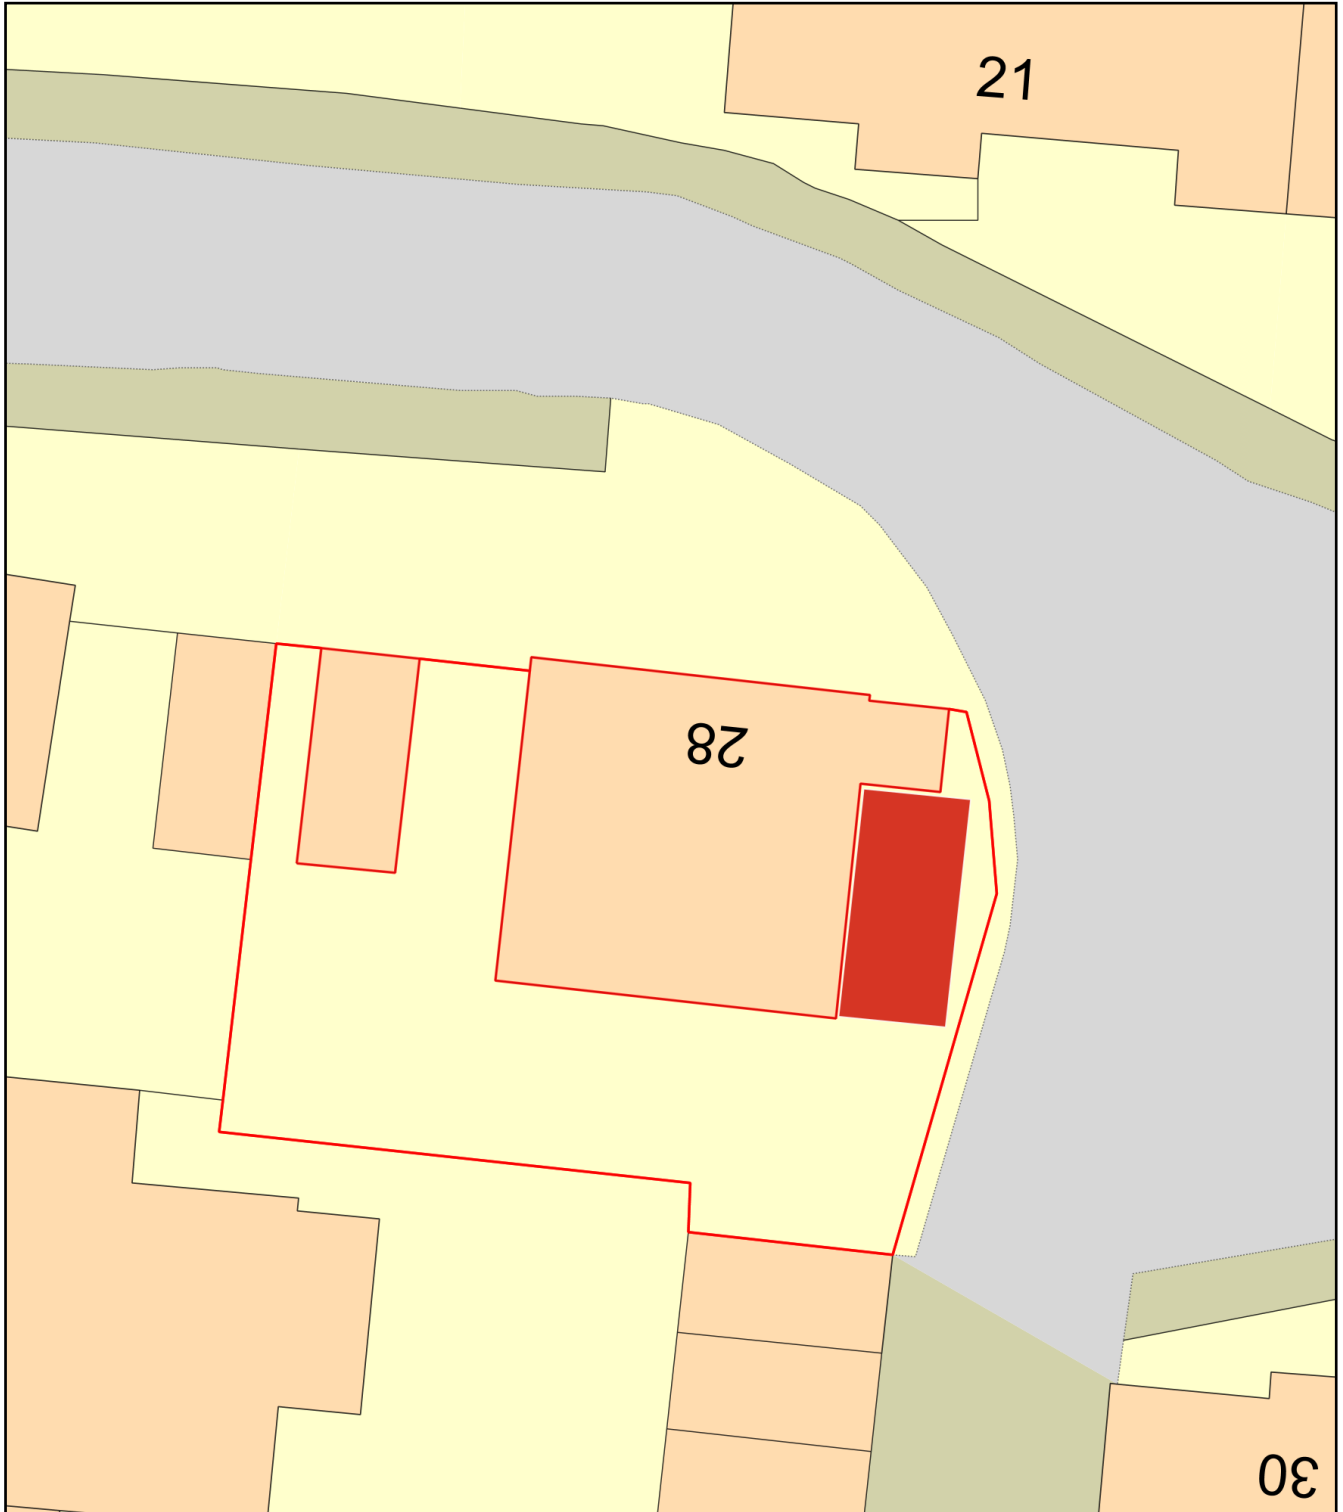

Plan Produced for: E. Gyde

Date Produced: 21 Apr 2022

Plan Reference Number: TQRQM22111201011023

Scale: 1:200 @ A4