

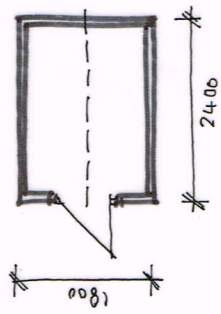



SECURE CYCLE STORE DETAILS 1:100

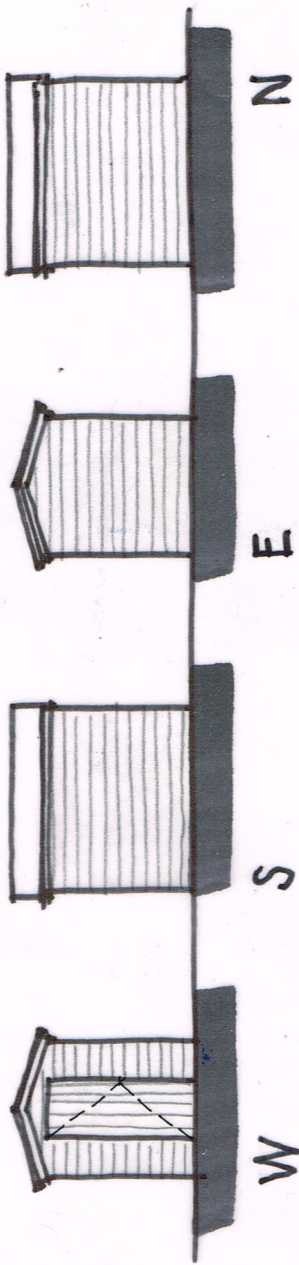

PLAN 1:100

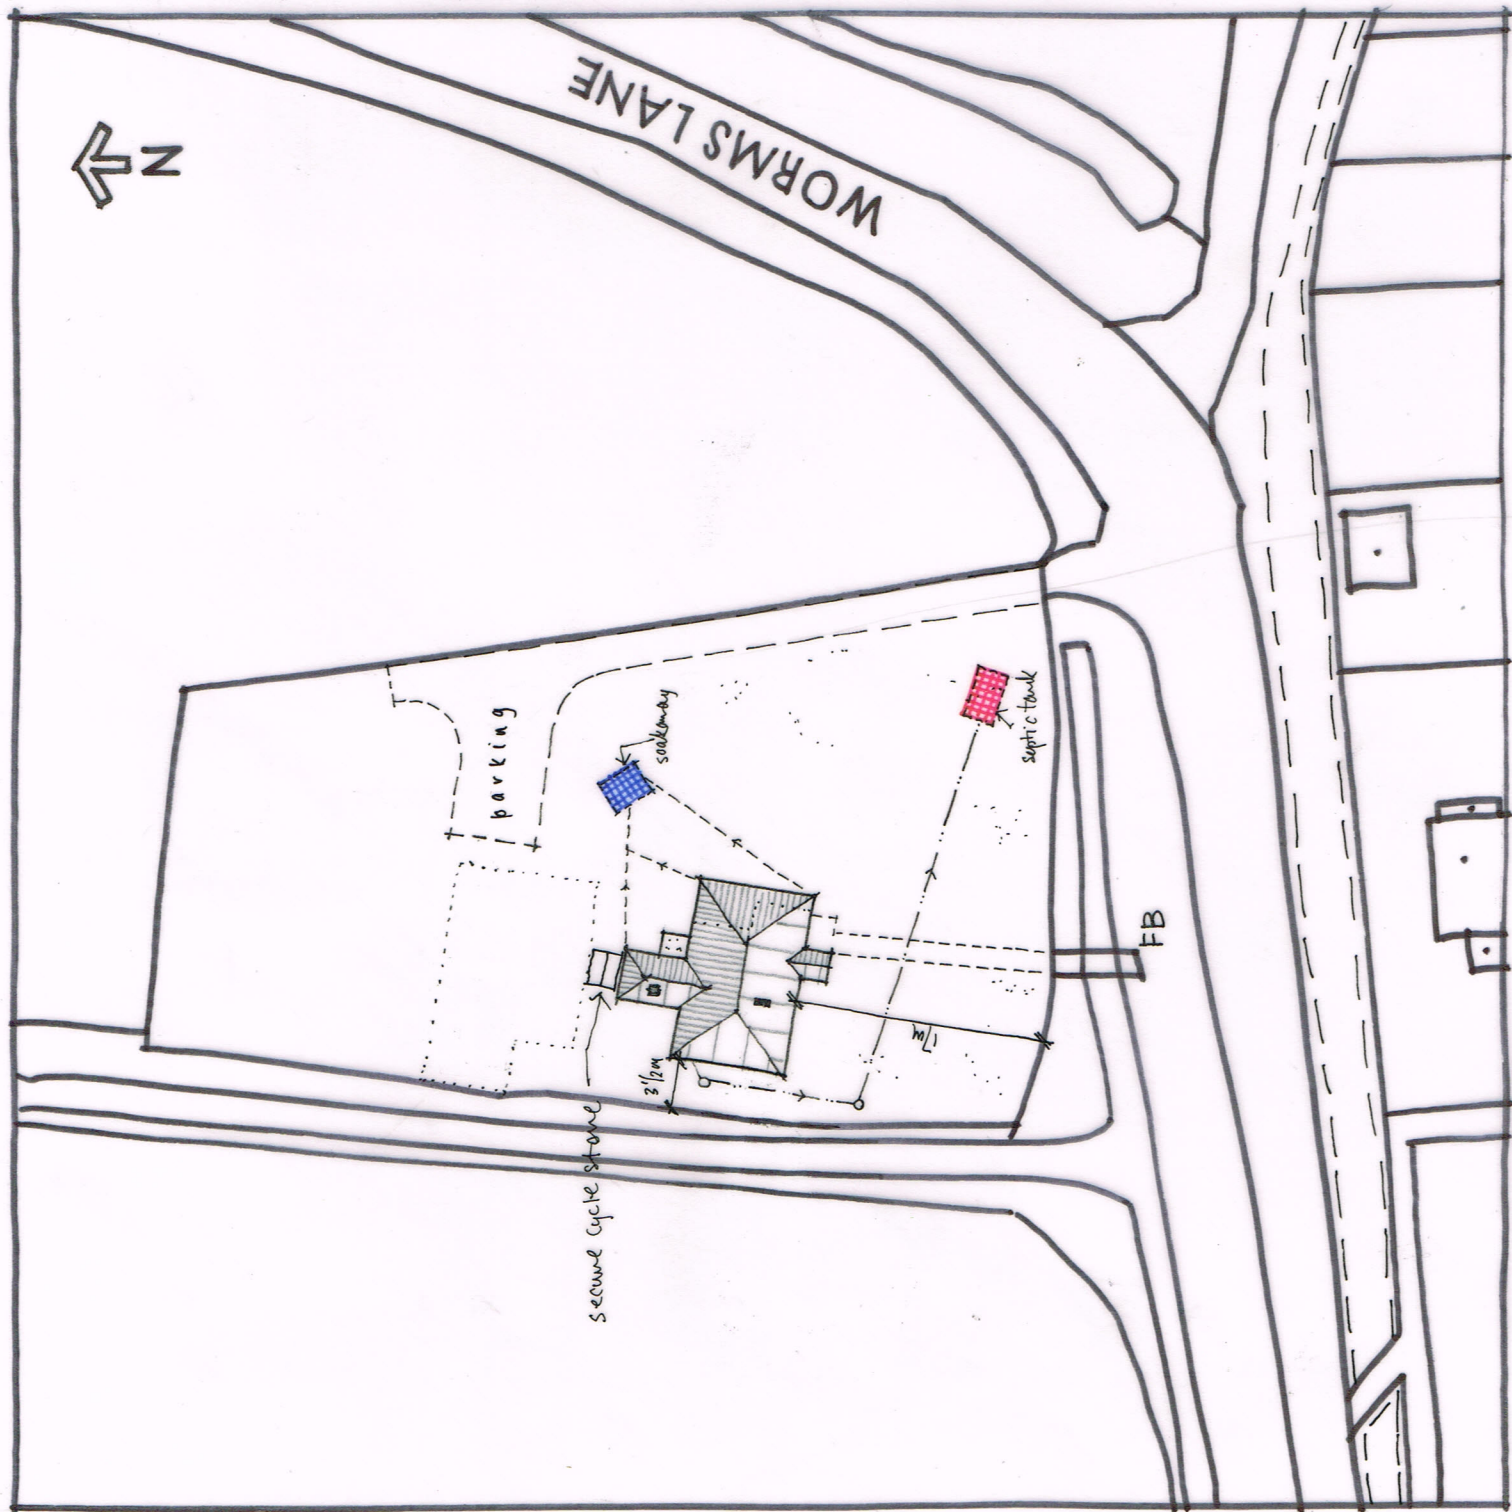

SITE PLAN 1:500 @ A3

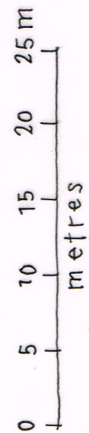

Wayne Gander MCIAT
Architectural Technologist
98 Durrington Lane
Worthing
West Sussex BN13 2RQ
Tel. 01903 694817

Revision A - cycle store location amended 4/3/19

MOW COTTAGE, WORMS LANE, FELPHAM

Proposals 01 A

Feb 2019