



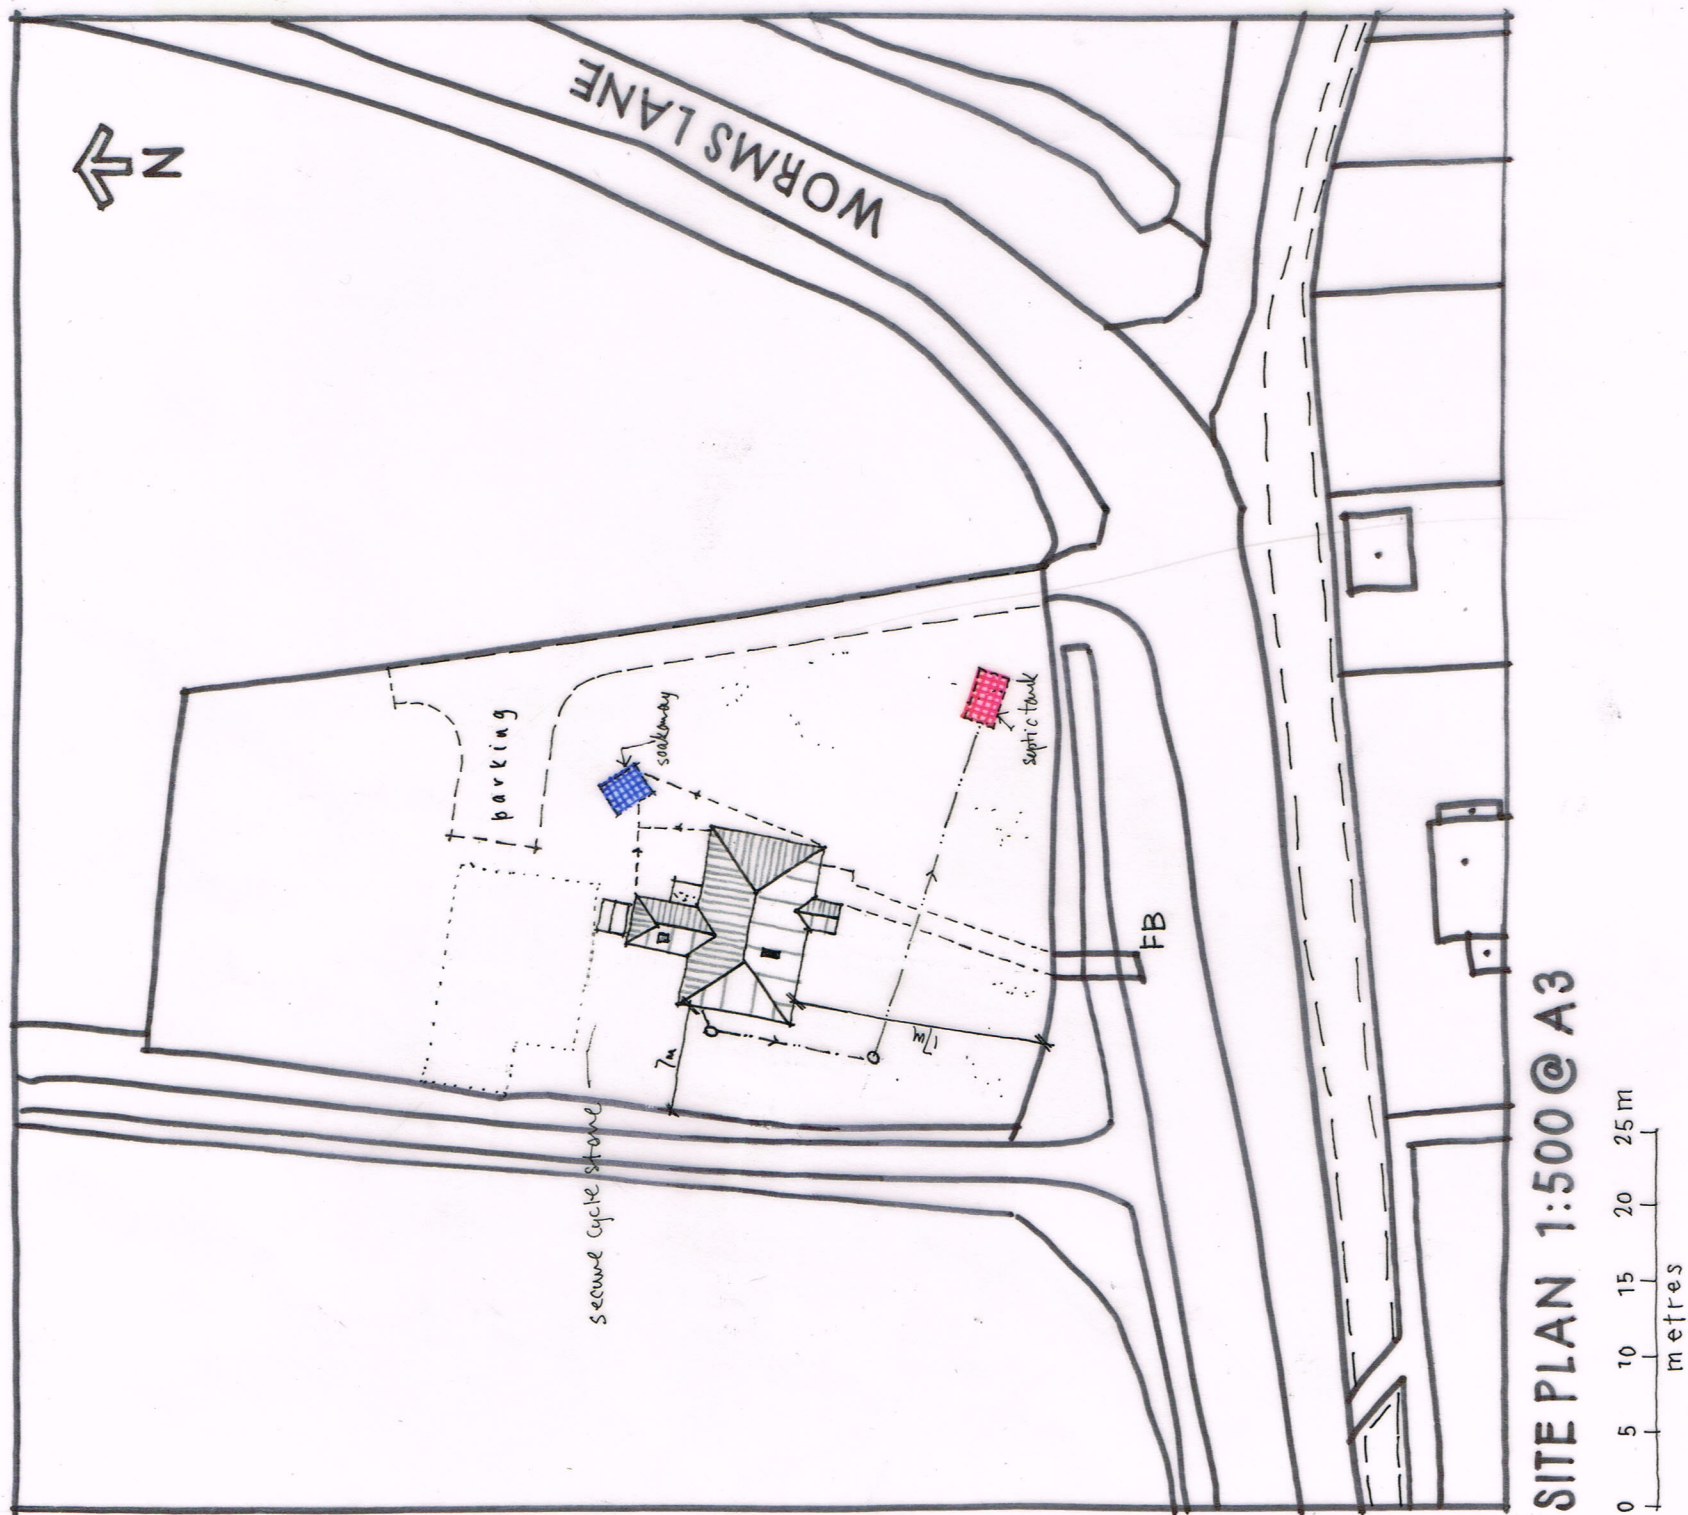

SITE PLAN 1:500 @ A3

SECURE CYCLE STORE DETAILS 1:100

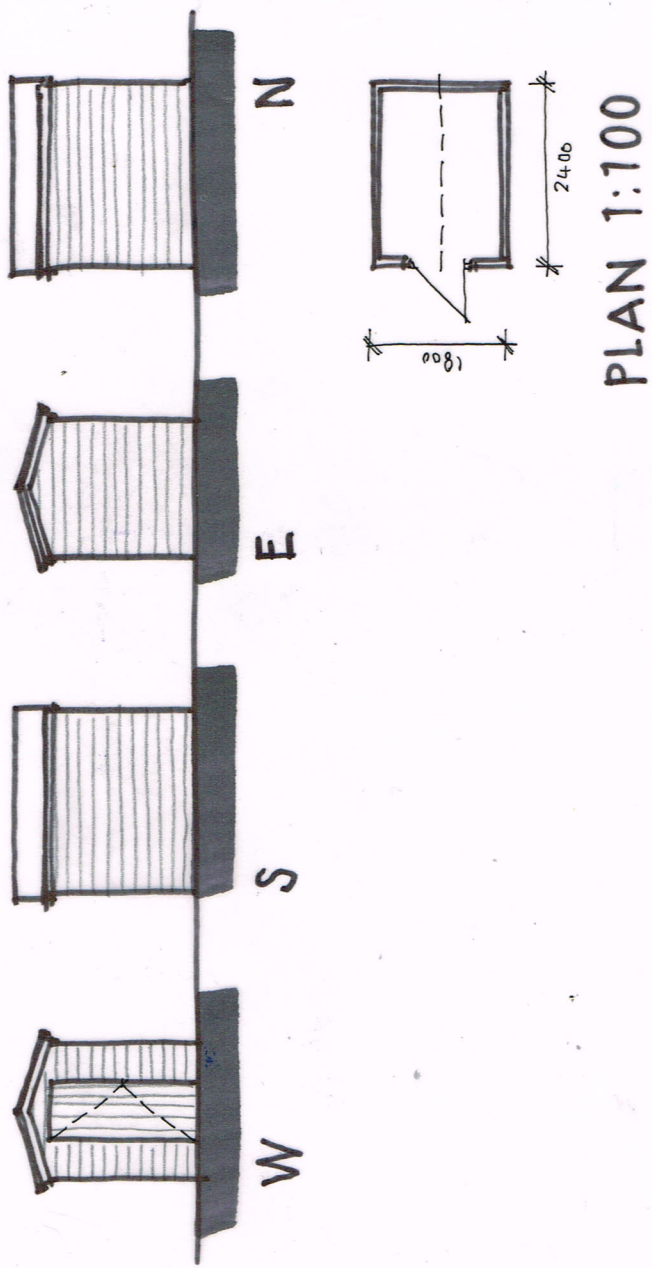

b - distance to west boundary increased to 7m 25/4/19.
Revising A - cycle store location amended 4/3/19

MOW COTTAGE, WORMS LANE, FELPHAM

Proposals 01 B

Feb 2019