


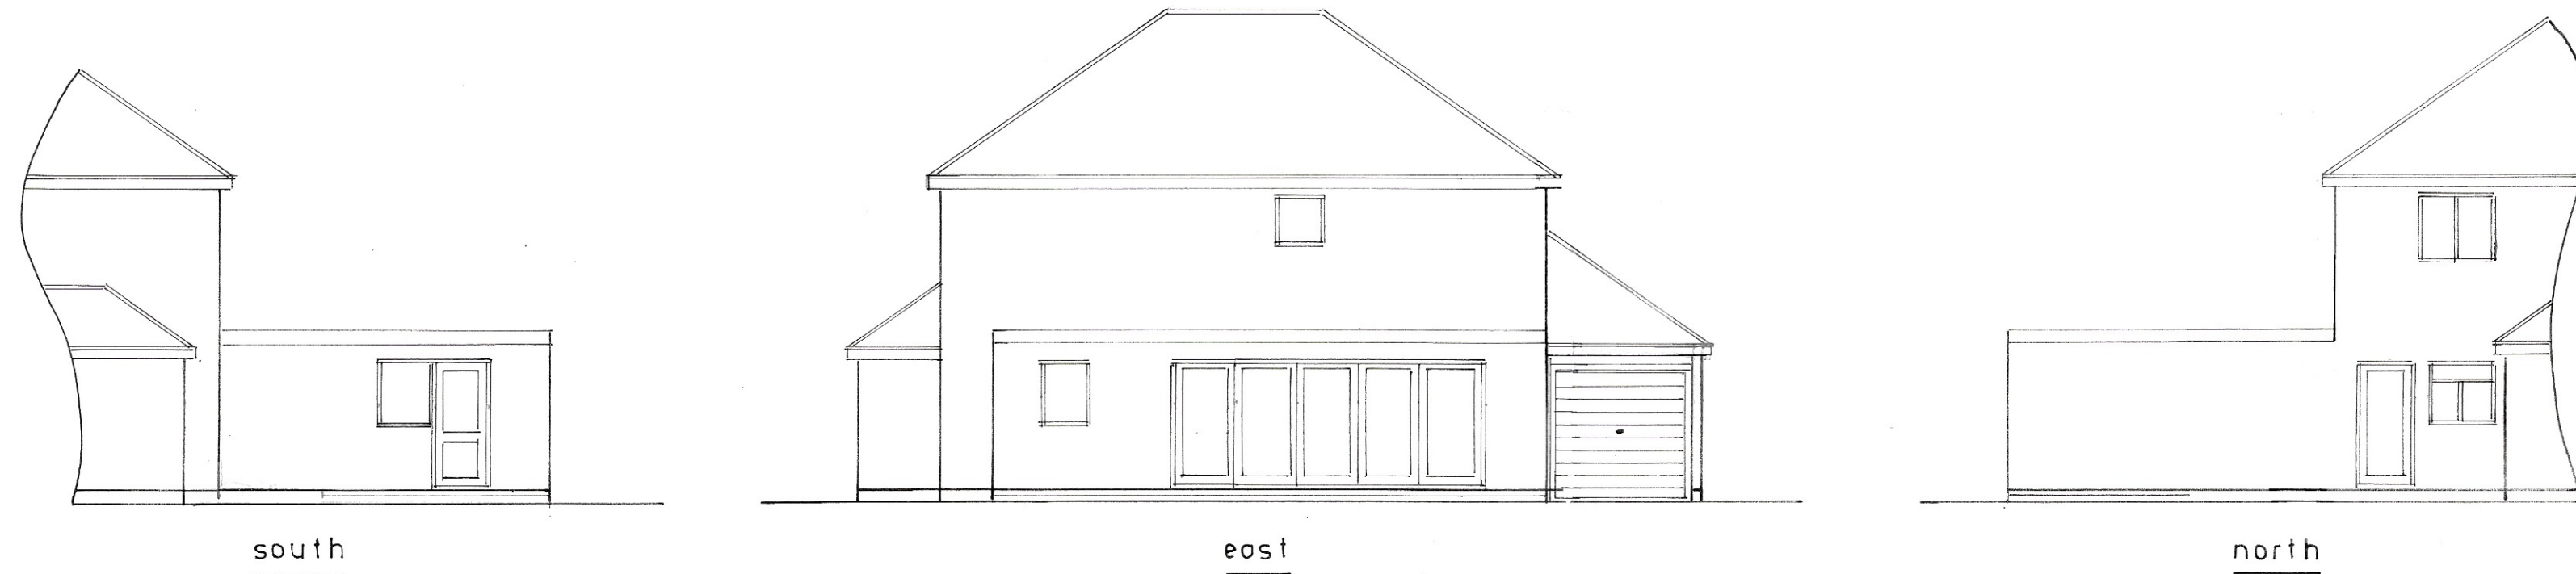

sheet 2 of 3

Proposed

PROPOSED SINGLE STOREY EXTENSION AT 15, SECOND AVE., FELPHAM
FOR MR. S. REDDICK AND MRS. J. MAYNARD.

Bryan Butcher
 Rainbow Cottage
 Nyetimber Lane
 Bognor Regis PO21 3JX
 01243 266871
 07973 233442
 bryan.butcher@btinternet.com
 www.bryanbutcher.com