

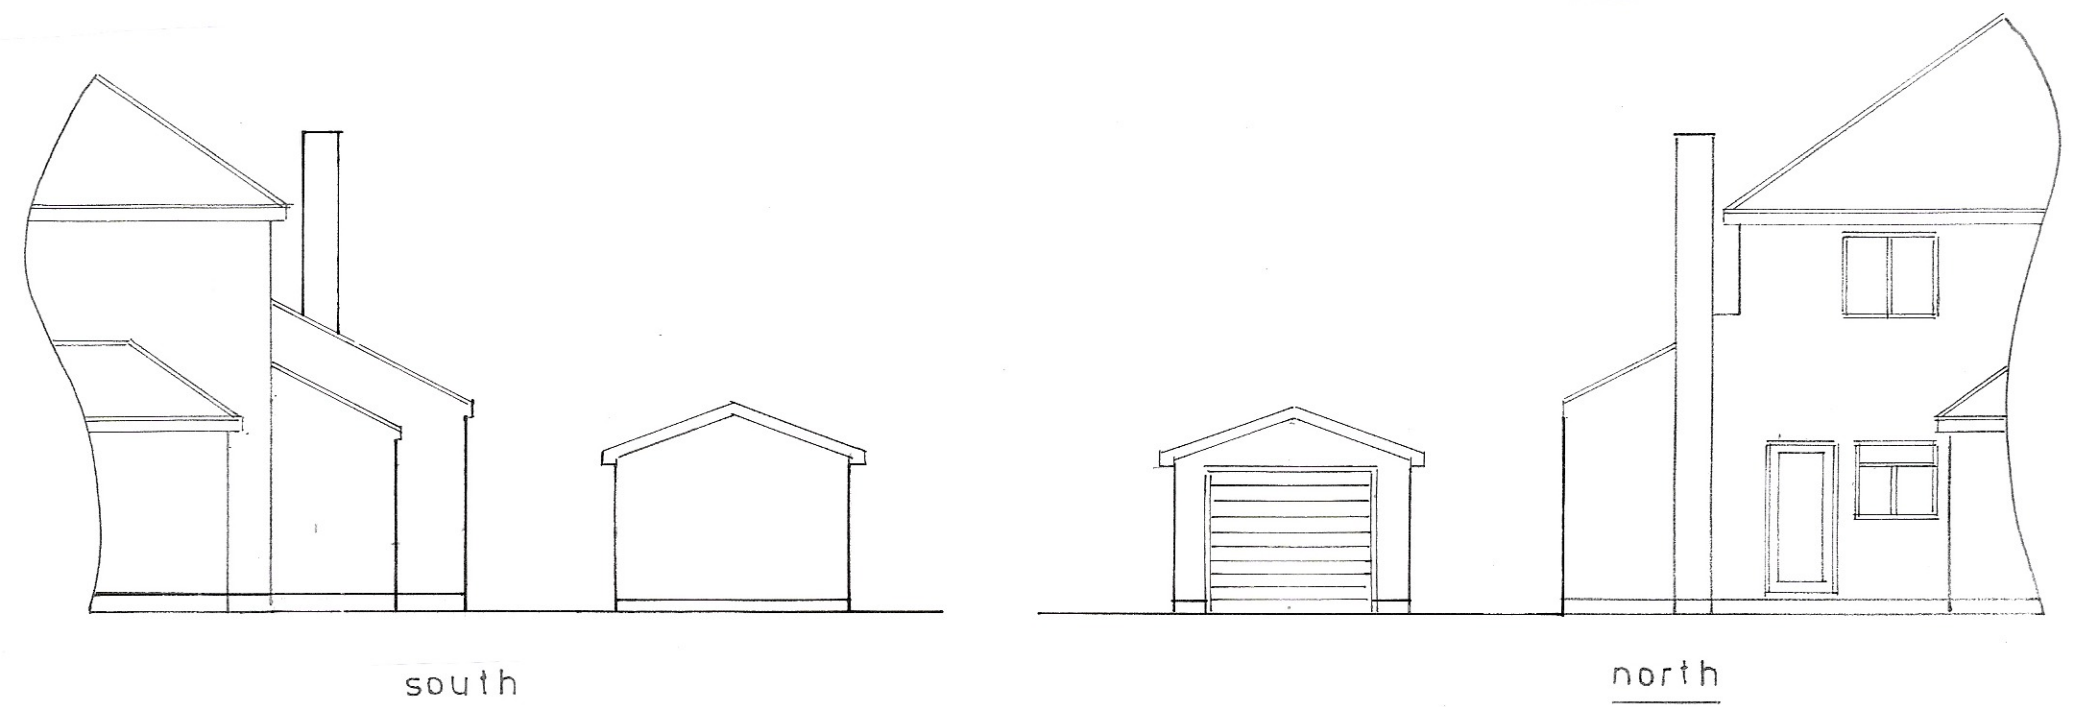


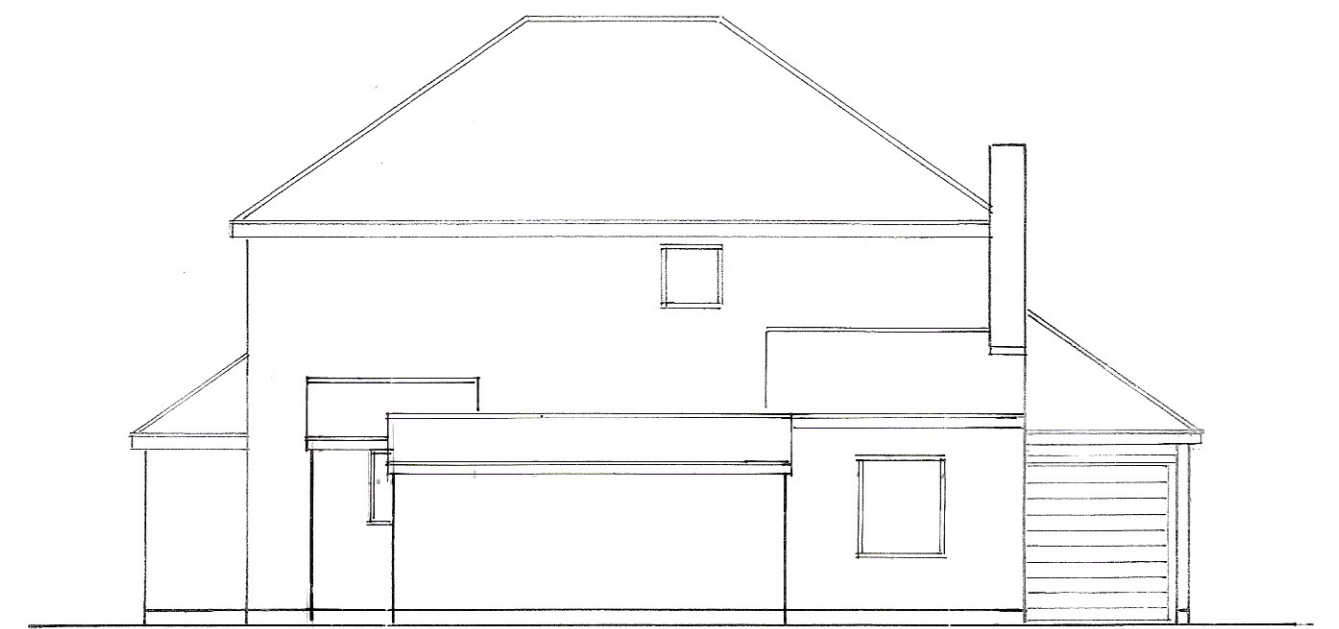

south

north

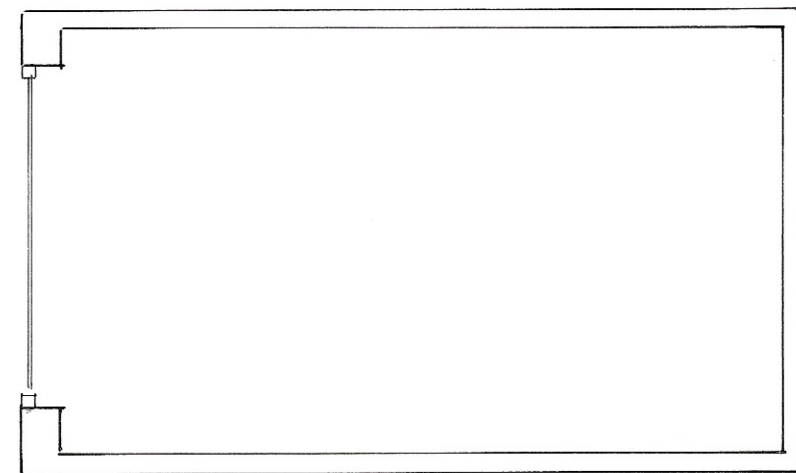


east
1 : 100




Plan
1 : 50

Existing

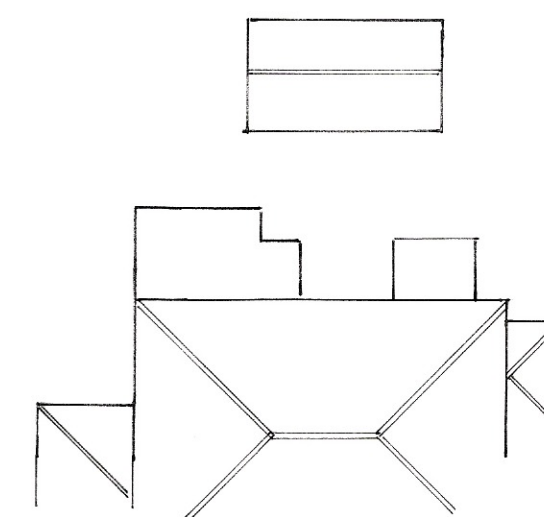

roof plan
1 : 200

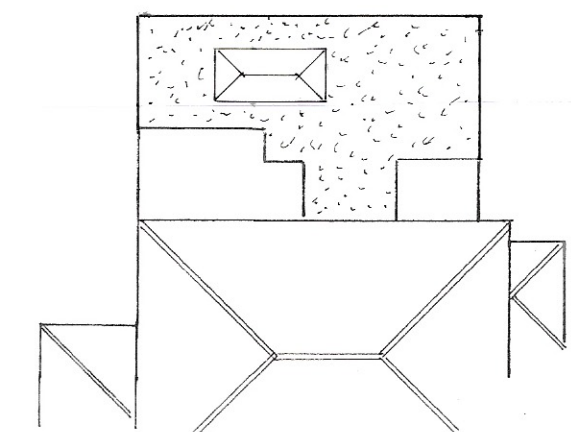

proposed roof plan

sheet 3 of 3

PROPOSED SINGLE STOREY EXTENSION AT 15, SECOND AVE., FELPHAM
FOR MR.S. REDDICK AND MRS. J. MAYNARD.

Bryan Butcher
Rainbow Cottage
Nyetimber Lane PO21 3JX
Bognor Regis
01243 266871
07973 233442
bryan.butcher@btinternet.com
www.bryanbutcher.com