



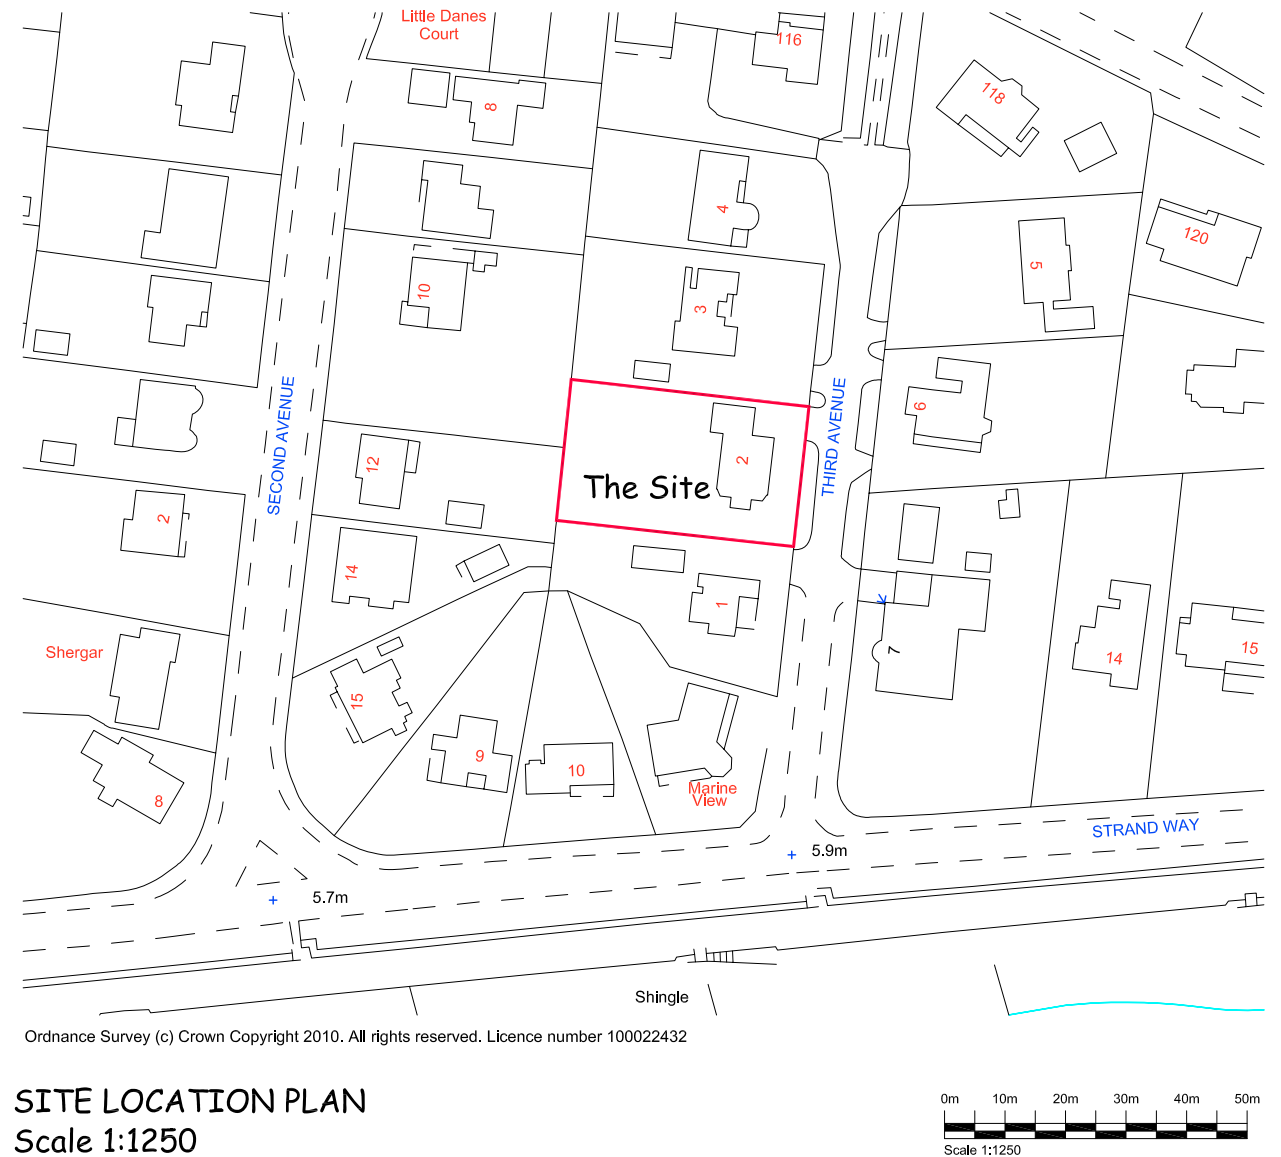

- NOTES:**
1. Do not scale this drawing except for Planning purposes.
 2. Use figured dimensions only,
 3. All dimensions must be checked on site by the contractor prior to commencement of work.
 4. All construction details are indicative and are to be checked and confirmed on site and any divergence's are to be agreed with the Contract Administrator.
 5. This drawing is the copyright of ACB Architectural Services

Single Storey Rear Extension
ST Marys, 2 Third Avenue, Felpham PO22 7LN

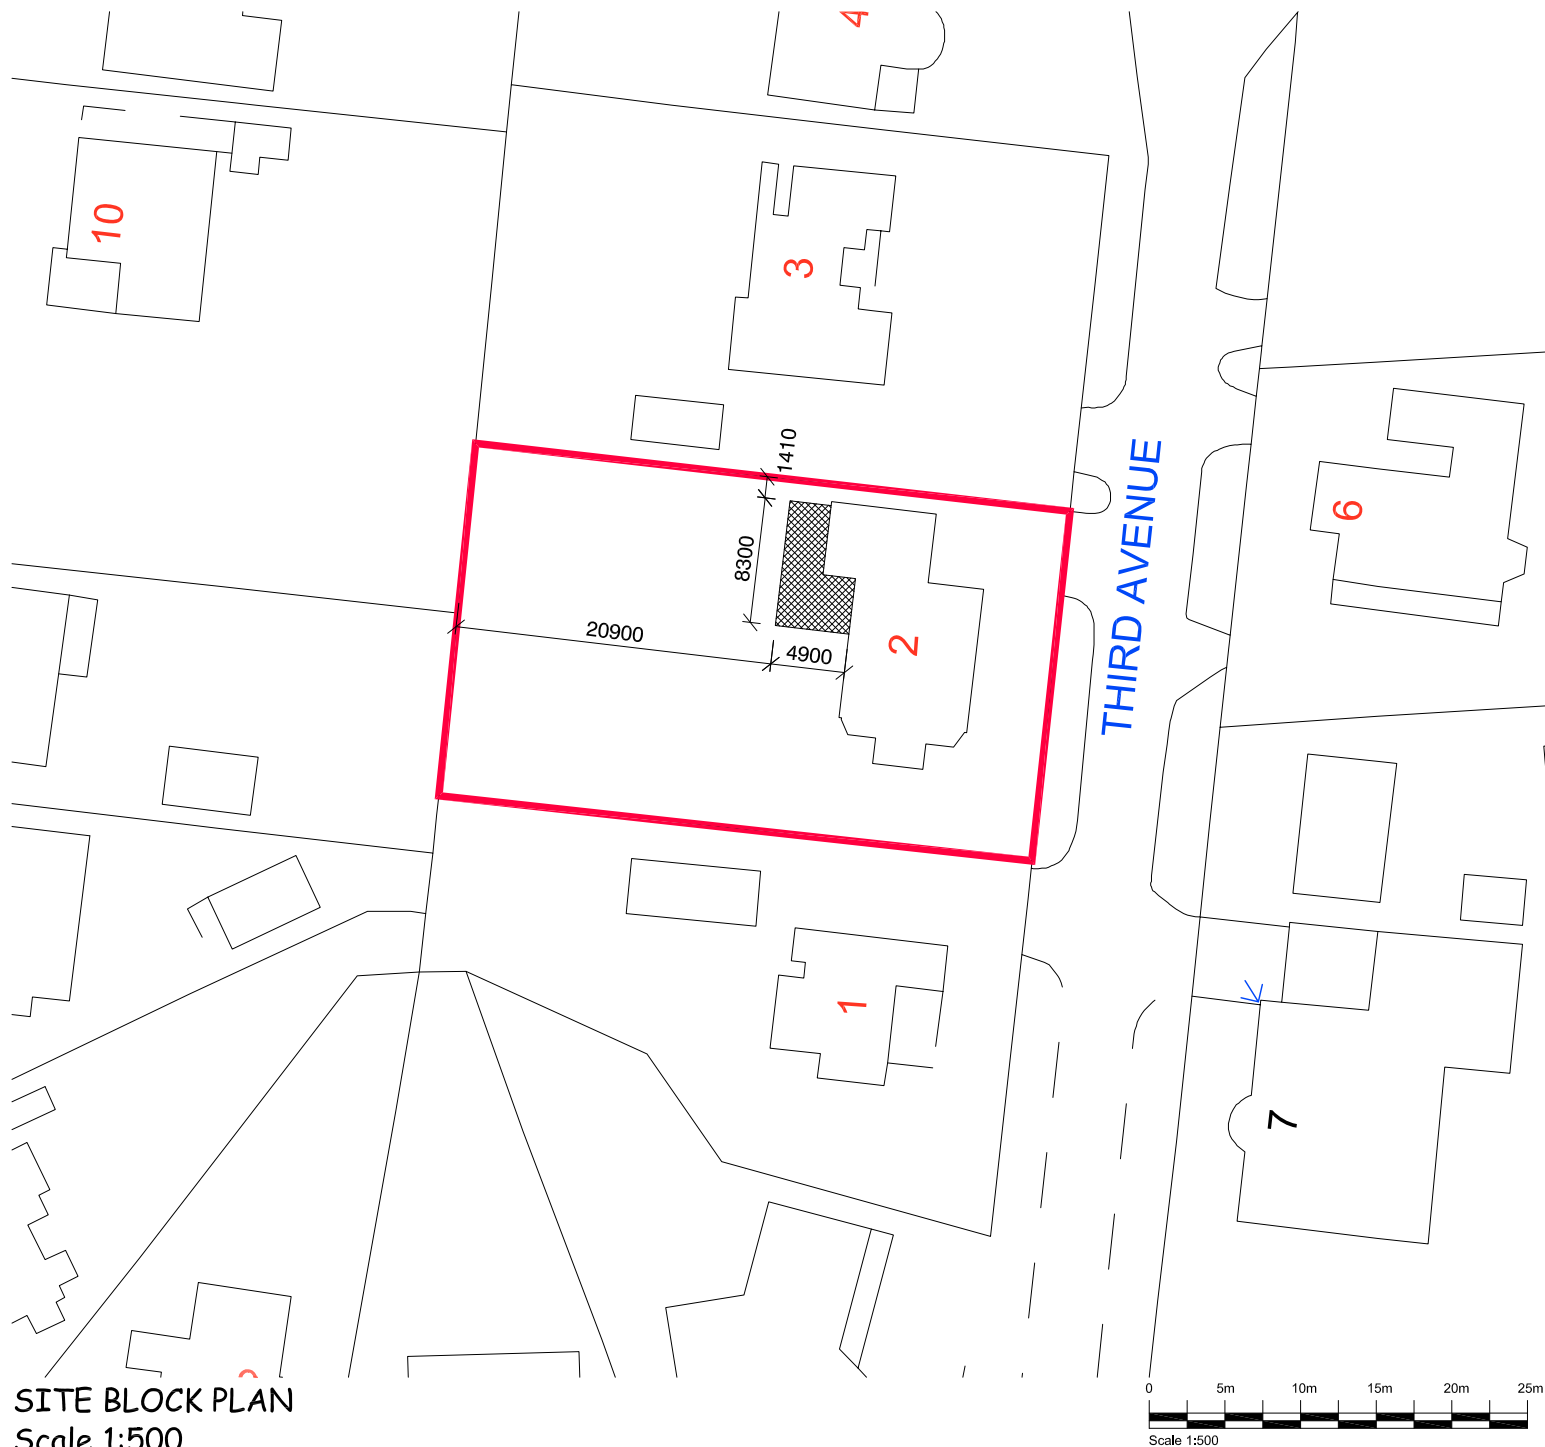

ACB ARCHITECTURAL SERVICES

23 ELCOMBE CLOSE BRACKLESHAM BAY
CHICHESTER WEST SUSSEX PO20 8QZ
☎07870487367 ✉andy.bell@virgin.net

DrawingTitle Part Plans As Existing DrawingTitle				 NORTH	
Scale	1: 1250 - 1:500	@A3	drawn by		ACB
Date	January 2018		checked		
Drawing Number					
0088 - 01					