


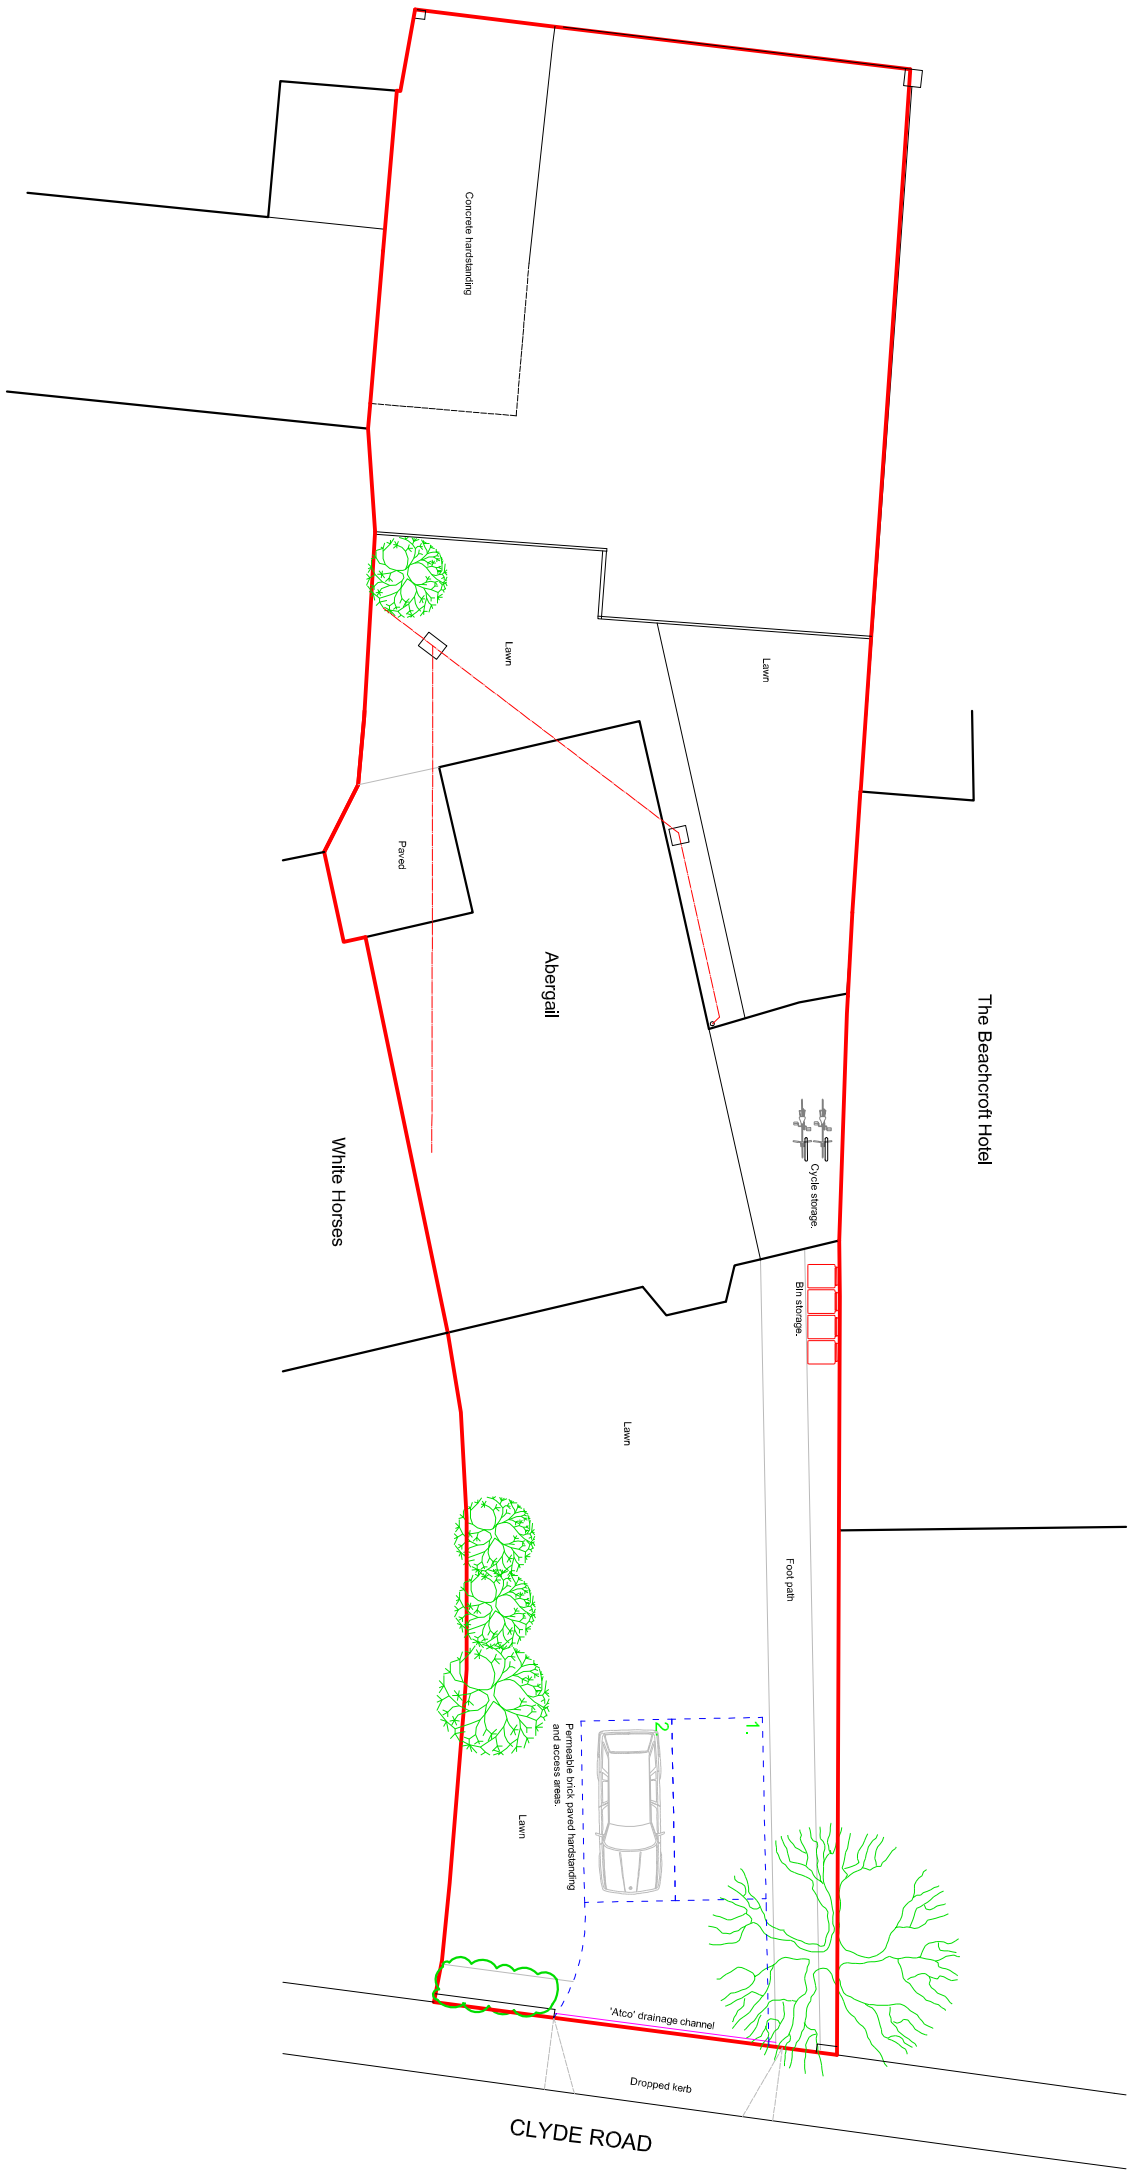

EXISTING PLOT PLAN



SUSSEX BUILDING CONSULTANCY LIMITED	
ABERGAIL, CLYDE ROAD, FELPHAM, BOGNOR REGIS, WEST SUSSEX.	
SCALE - 1/200 REV - DATE - 17/01/2021	
	LABC PARTNER 3 NORTHCOTE ROAD BOGNOR REGIS PO21 9LZ TEL - (01243) 861379